
DN24 (TISITA)

PLAN DE SITUATIE POD CANALIZARE - SOLUTIA 1 / SEWAGE BRIDGE LAYOUT - 1st SOLUTION
KM 0+000 - KM 5+601.77
SECTOR KM 0+400 - KM 0+980

DN24 (TECUCI)

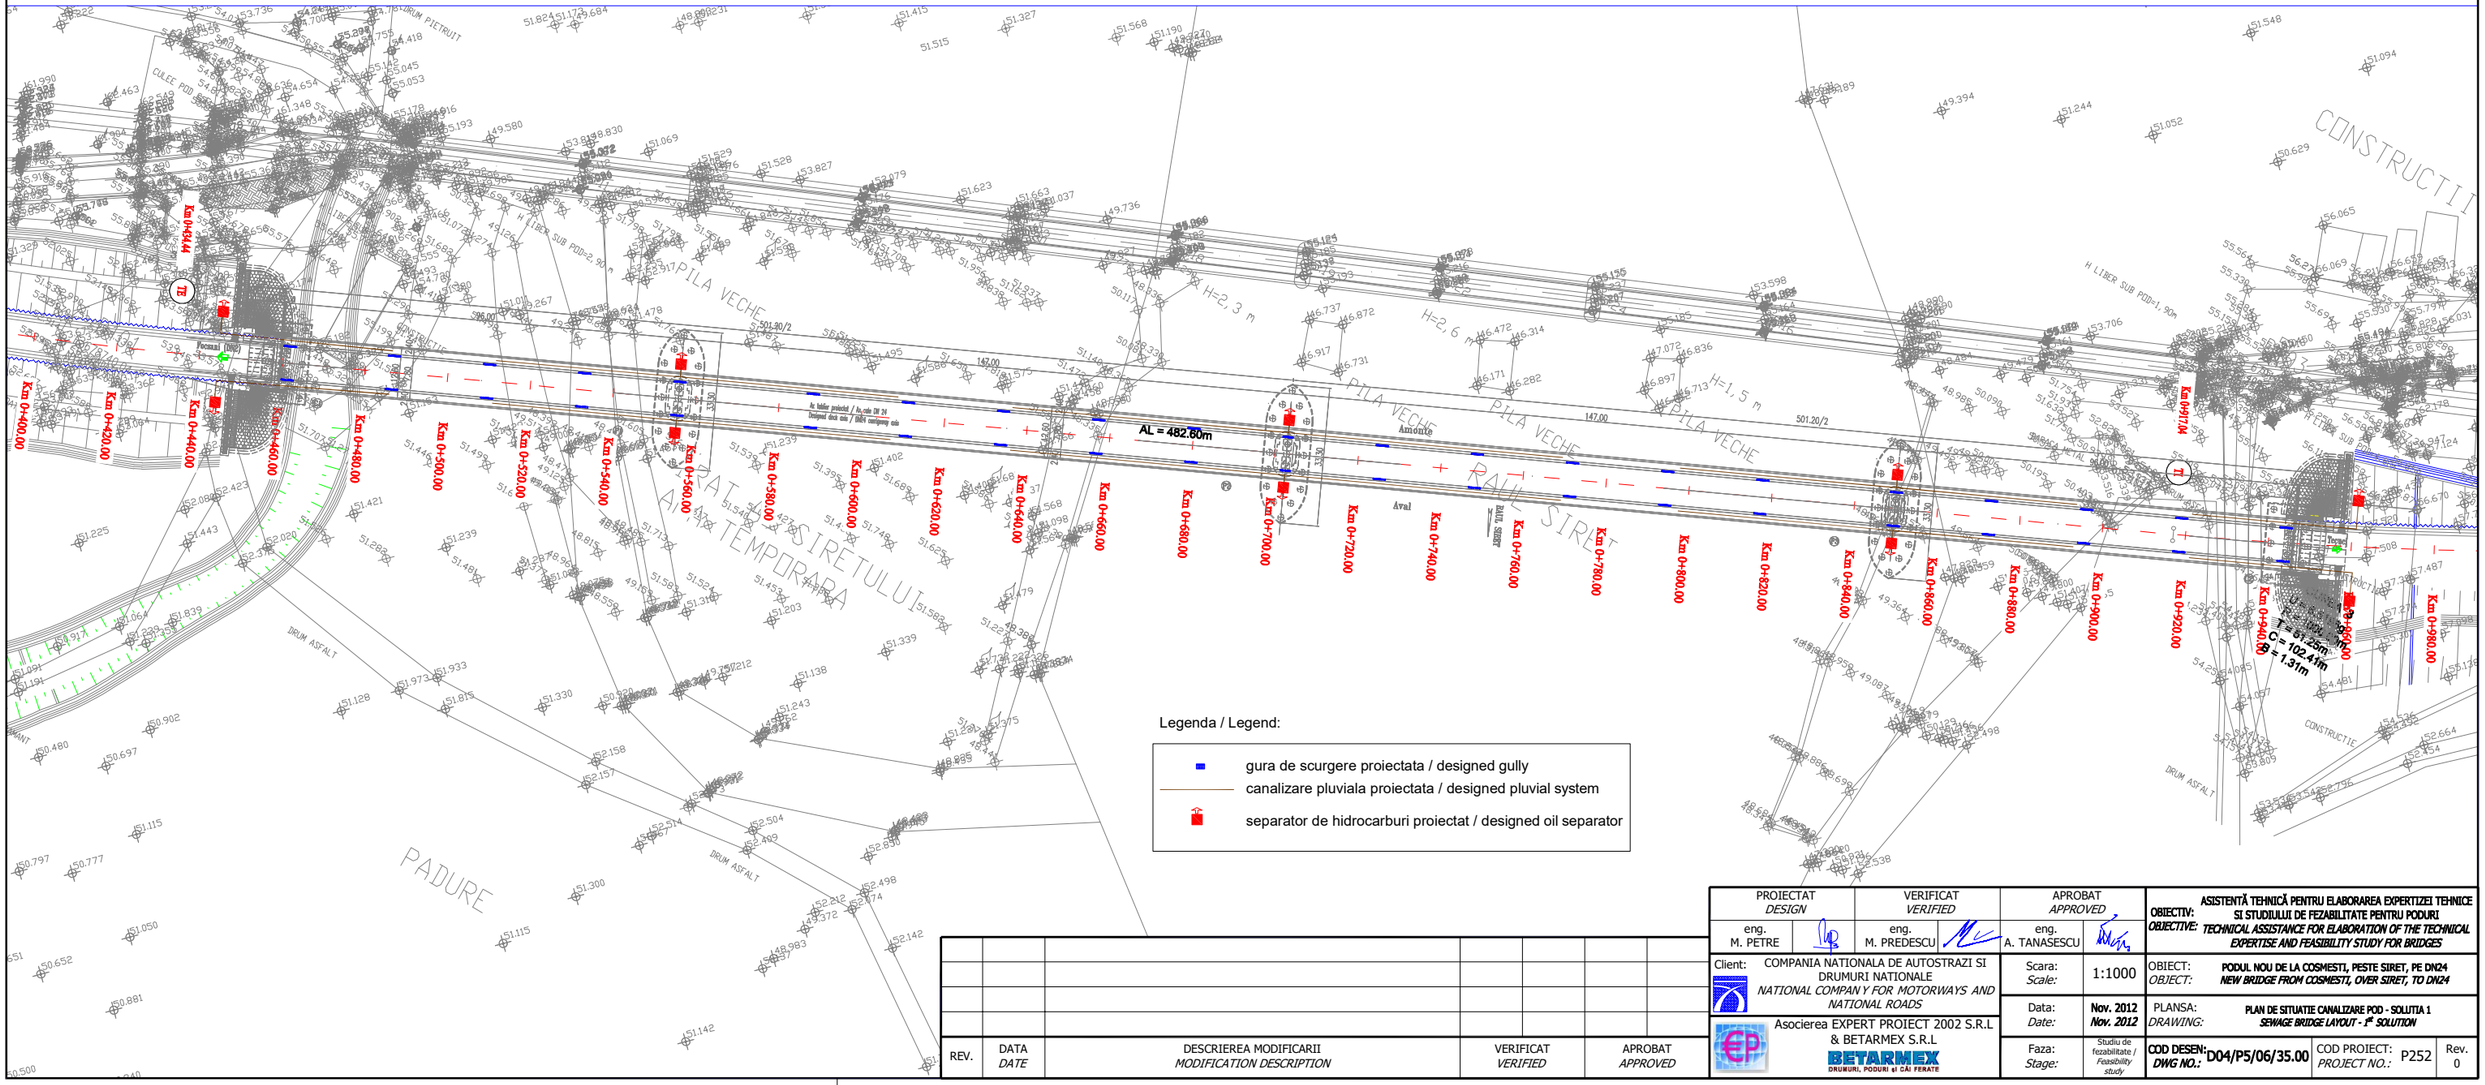

Legenda / Legend:

- gura de scurgere proiectata / designed gully
- canalizare pluviala proiectata / designed pluvial system
- separator de hidrocarburi proiectat / designed oil separator

REV.	DATA *DATE*	DESCRIEREA MODIFICARII *MODIFICATION DESCRIPTION*	VERIFICAT *VERIFIED*	APROBAT *APPROVED*

PROIECTAT *DESIGN*	VERIFICAT *VERIFIED*	APROBAT *APPROVED*
eng. M. PETRE	eng. M. PREDESCU	eng. A. TANASESCU

Client: COMPANIA NATIONALA DE AUTOSTRAZI SI DRUMURI NATIONALE
NATIONAL COMPANY FOR MOTORWAYS AND NATIONAL ROADS

Asocierea EXPERT PROIECT 2002 S.R.L & BETARMEX S.R.L

BETARMEX DRUMURI, PODURI si CĂI FERATE

OBIECTIV: *OBJECTIVE:*	ASISTENȚĂ TEHNICĂ PENTRU ELABORAREA EXPERTIZEI TEHNICE ȘI STUDIULUI DE FEZABILITATE PENTRU PODURI *TECHNICAL ASSISTANCE FOR ELABORATION OF THE TECHNICAL EXPERTISE AND FEASIBILITY STUDY FOR BRIDGES*
Scara: *Scale:*	1:1000
OBIECT: *OBJECT:*	PODUL NOU DE LA COSMESTI, PESTE SIRET, PE DN24 *NEW BRIDGE FROM COSMESTI, OVER SIRET, TO DN24*
Data: *Date:*	Nov. 2012 *Nov. 2012*
PLANSA: *DRAWING:*	PLAN DE SITUATIE CANALIZARE POD - SOLUTIA 1 *SEWAGE BRIDGE LAYOUT - 1st SOLUTION*
Faza: *Stage:*	Studiu de fezabilitate / *Feasibility study*
COD DESEN: *DWG NO.:*	D04/P5/06/35.00
COD PROIECT: *PROJECT NO.:*	P252
Rev.	0