
PODET DE BETON DIN ELEVATII SI DALE PREFABRICATE 3.00m - DRUM DE LEGATURA KM 3+116.75

Scara 1:100


SECTIUNE A - A

Scara 1:100

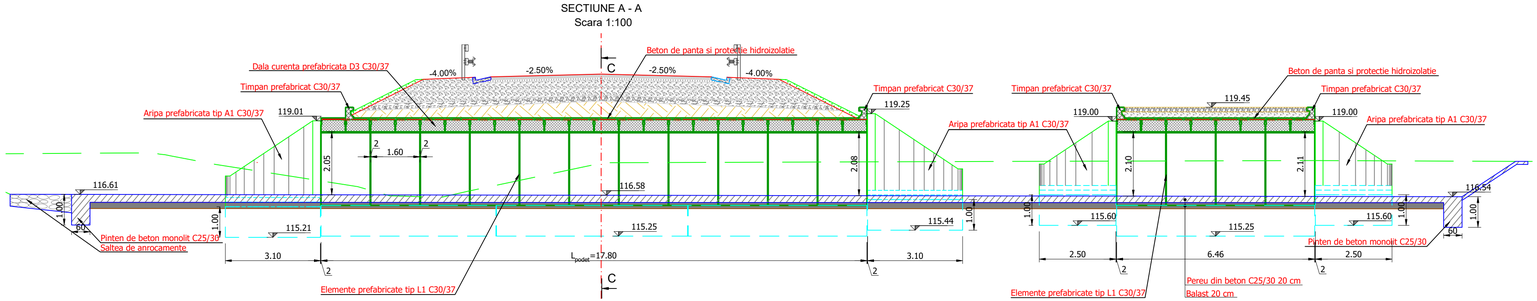


VEDERE B - B

Scara 1:100

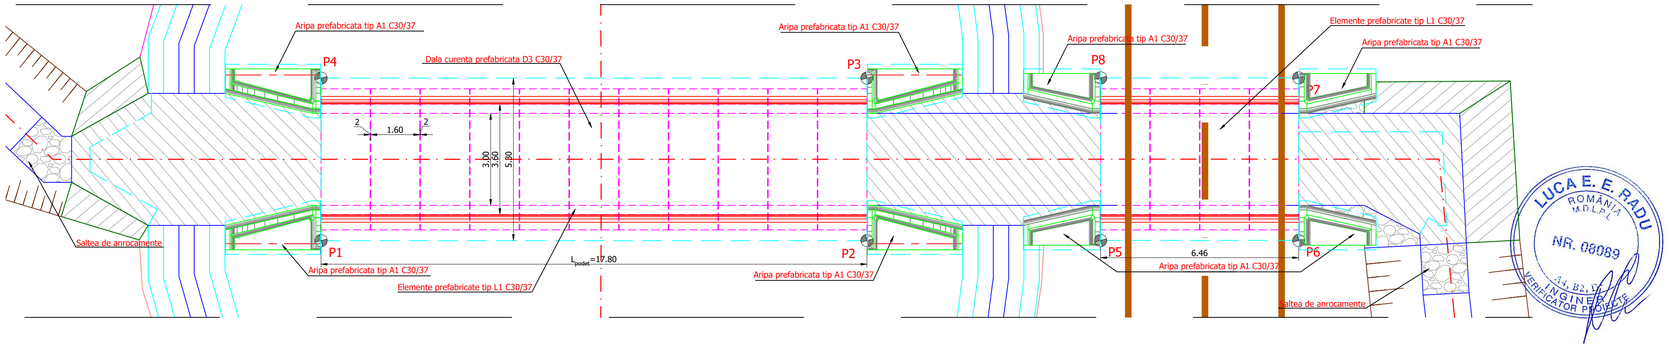

SECTIUNE C-C

Scara 1:50

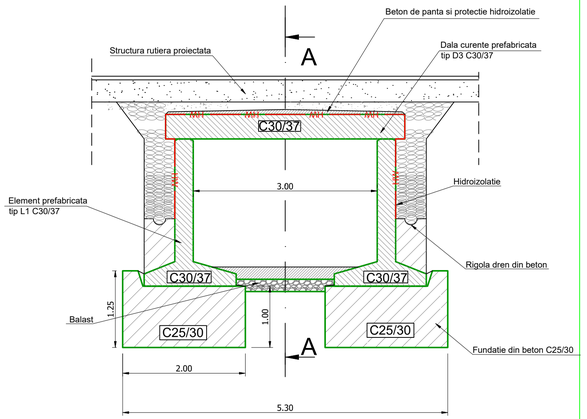

CERINTE PENTRU ASIGURAREA DURABILITATII LUCRARILOR DIN BETON CONFORM NE 012/1-2007		
CLASA DE EXPUNERE	XF2	XC2
CLASA MINIMA DE REZISTENTA	C30/37	C25/30
RAPORT MAXIM APA/CIMENT	0.5	0.55
DOZAJ MINIM DE CIMENT (kg/m^3)	380	350
TIP CIMENT	II/A-S42.5;I42.5; SRI42.5;HI42.5	II/A-S42.5;I42.5; SRII/A42.5

Coordonate trasare fundatie

Podet 3+116.75

Nr.crt	x	y	z
P1	330469.0438	698966.148	115.25
P2	330451.3134	698964.5757	115.25
P3	330451.7813	698959.2989	115.25
P4	330469.5117	698960.8712	115.25
P5	330443.7235	698963.8983	115.25
P6	330437.2889	698963.3267	115.25
P7	330437.757	698958.0474	115.25
P8	330444.1917	698958.619	115.25

LUCA E. E. RADU ROMANIA M.D.L.P. NR. 08089 A1, B2, V INGINER VERIFICATOR PROIECTE

NOTE

Proiect co-finantat de Uniunea Europeana prin Programul Operational Infrastructura Mare (POIM) 2014-2020 /
Project co-financed by the European Union through the Large Infrastructure Operational Program (POIM) 2014-2020

BENEFICIAR / *BENEFICIARY*

COMPANIA NATIONALA DE ADMINISTRARE A INFRASTRUCTURII RUTIERE S.A.
NATIONAL COMPANY FOR ROAD INFRASTRUCTURE ADMINISTRATION

PROIECTANT / *DESIGNER*

S.C. SEARCH CORPORATION S.R.L.

INVESTITIA / *INVESTMENT*

Elaborare Studiu de Fezabilitate si Proiect Tehnic de Executie pentru drum expres Conexiune Satu Mare (VO Satu Mare)-Oar (Granita Romano-Ungara - Drum Expres M49 Ungaria) /
Elaboration of Feasibility Study and Technical Execution Project for express road Connection Satu Mare (VO Satu Mare) -Car (Romanian-Hungarian Border - Express Road M49 Hungary)

FAZA DE PROIECTARE/*DESIGN STAGE*
PROIECT TEHNIC DE EXECUTIE

SATU MARE - OAR KM 0+000 - KM 10+831.92

PODET DE BETON DIN ELEVATII SI DALE PREFABRICATE 3.00m - DRUM DE LEGATURA KM 3+116.75

COORDONATOR DE PROIECT/ *PROJECT MANAGER*	V. CHIOTAN
PROIECTANT / *DESIGNER*	R. DIACONU
DESENAT / *DRAWN*	D.TUDORACHE
VERIFICATOR INTERN / *INTERNAL CHECHER*	C. DUMA
Contract Nr/*Contract No.* 20036/2020	Revizia Nr. /*Revision no.* : 00
Data / *Date:*APRILIE 2023	Scara/*Scale:* 1:100/1:50
Cod desen/*Drawing Code:*	20036-PTE-DL-POD-07