
PLAN DE SITUATIE/LAYOUT
POD PE BRETEA 1 SI BRETEA 3 - KM 2+017
POD PE BRETEA 2 - KM 0+194
VALEA/VALLEY DEREA(LAZU)
SCARA 1:1000

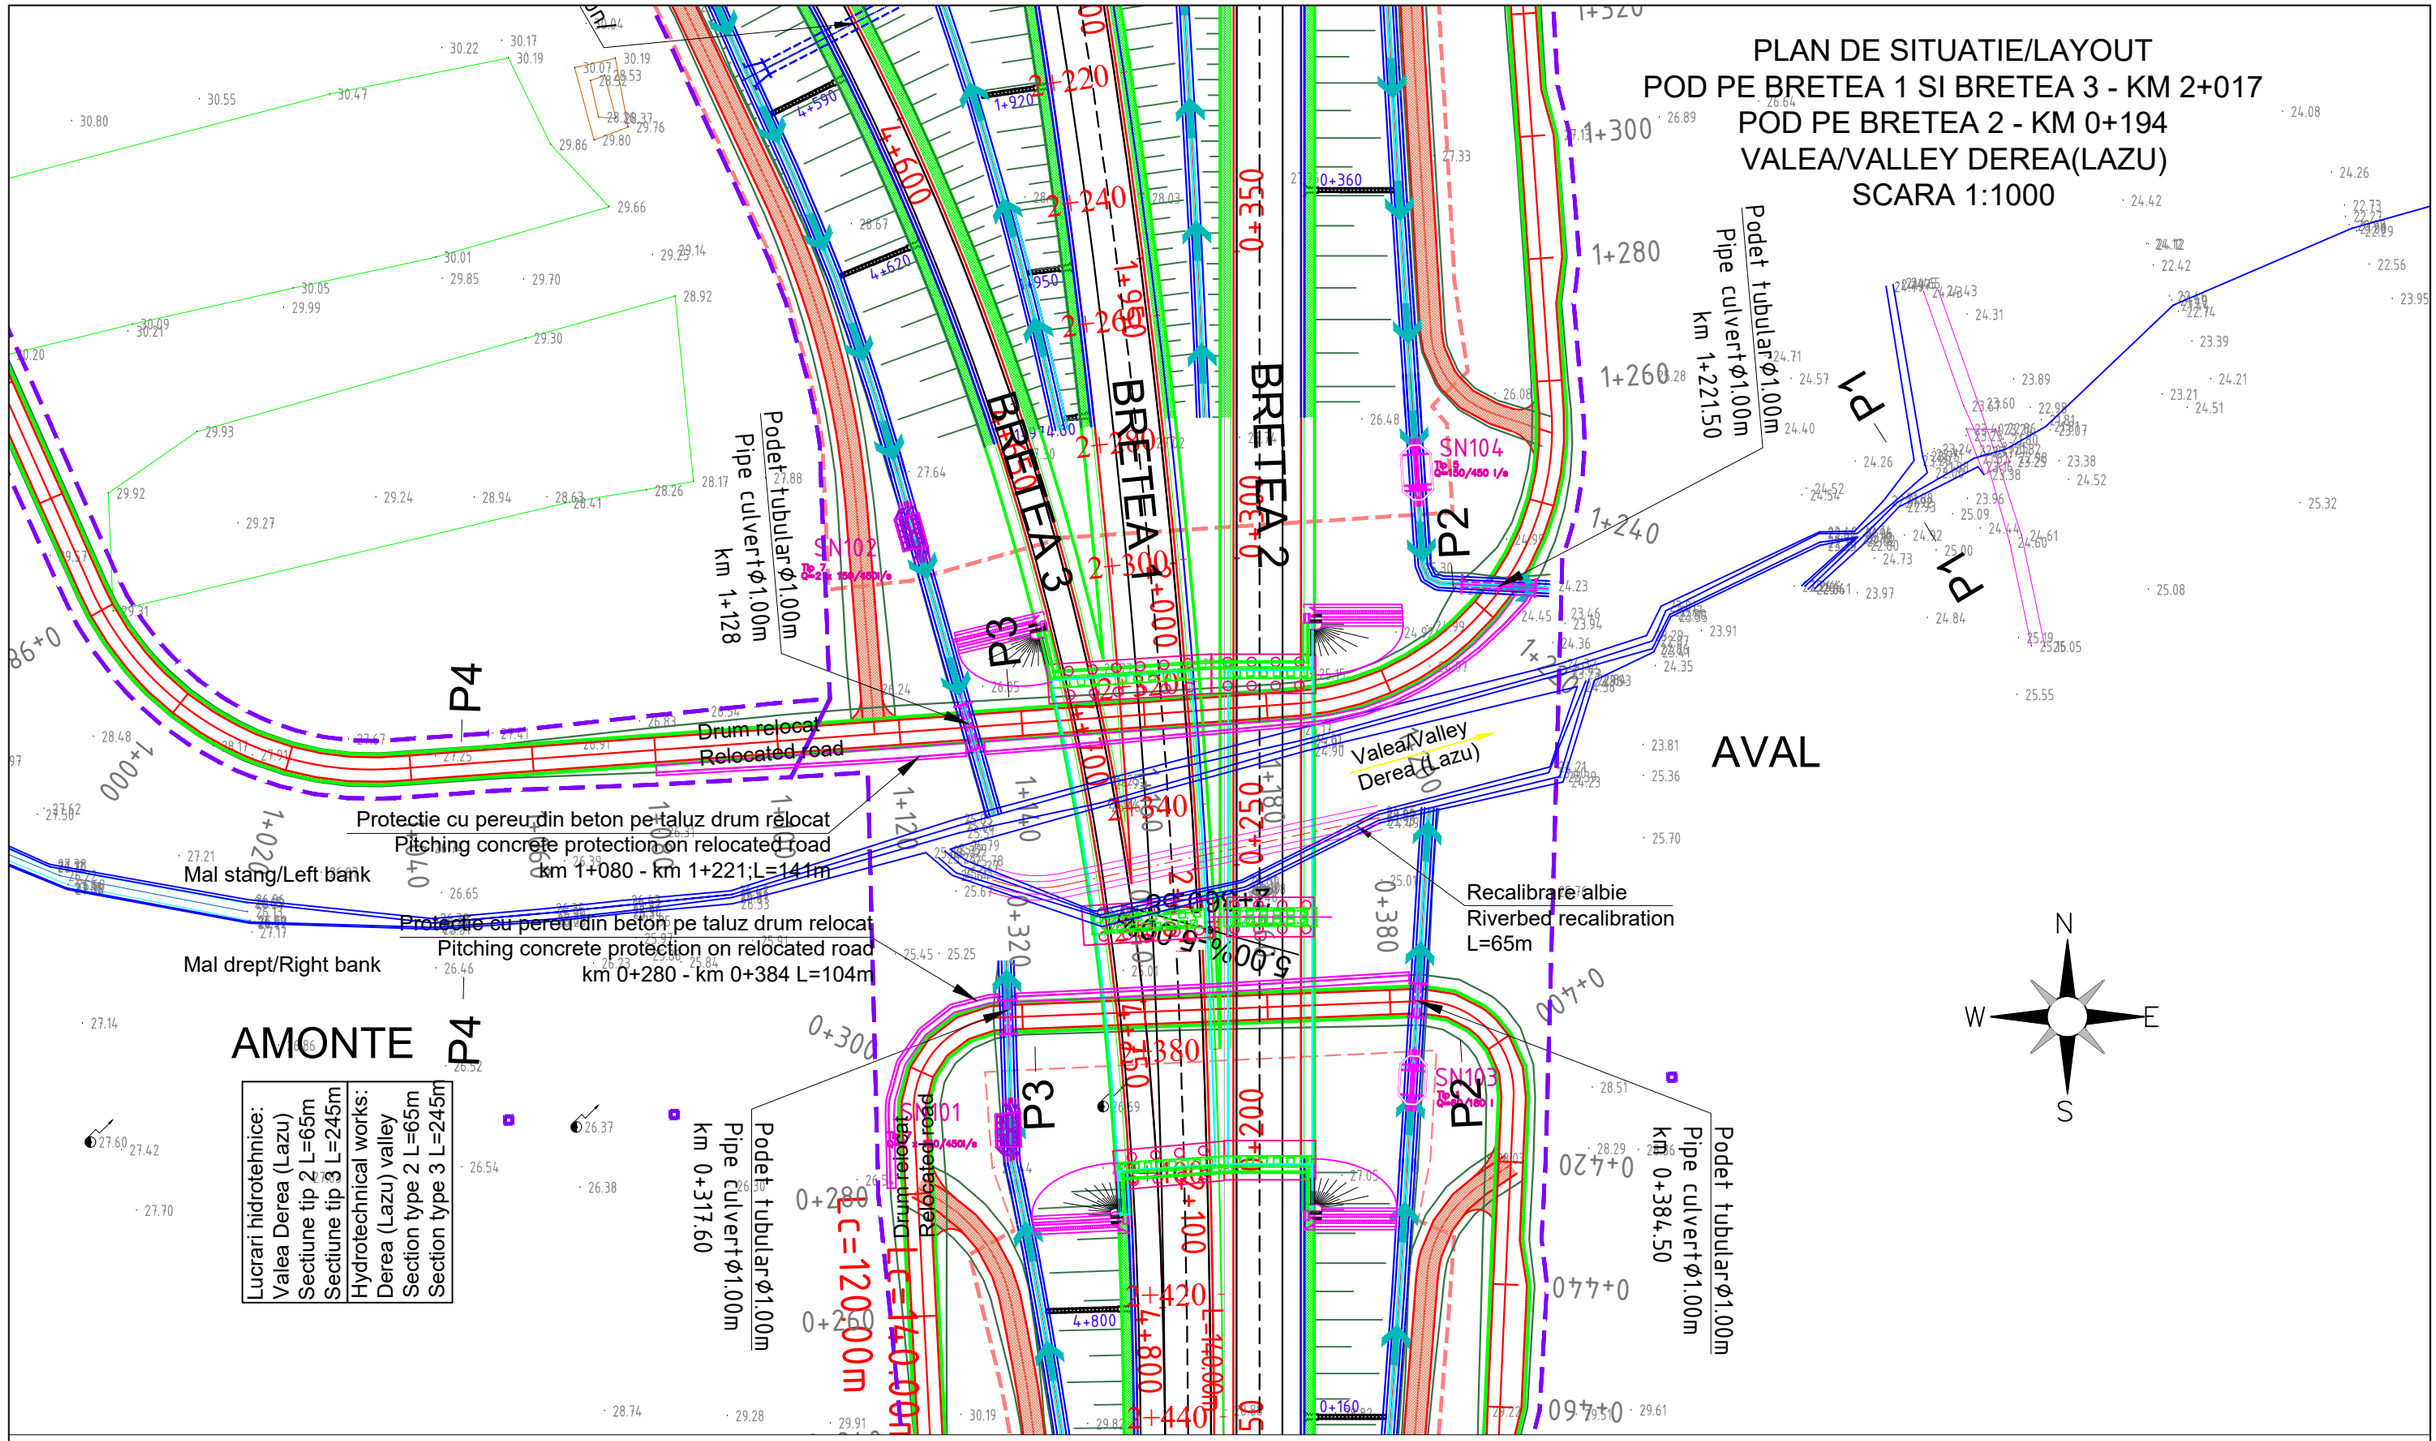

Lucrari hidrotehnice:	Hydrotechnical works:
Valea Derea (Lazu)	Derea (Lazu) valley
Sectiune tip 2 L=65m	Section type 2 L=65m
Sectiune tip 3 L=245m	Section type 3 L=245m

PROIECTANT / *DESIGNER:*
S.C. CONSITRANS S.R.L.

BENEFICIAR / *BENEFICIARY:*
MINISTERUL TRANSPORTURILOR/ *MINISTRY OF TRANSPORT*
COMPANIA NAȚIONALĂ DE ADMINISTRARE A INFRASTRUCTURII RUTIERE/ *NATIONAL COMPANY FOR ROAD INFRASTRUCTURE ADMINISTRATION*

INVESTITIA / *INVESTMENT*:
ELABORARE STUDIU DE FEZABILITATE , ELABORARE PROIECT TEHNIC SI DTAC PENTRU OBIECTIVUL "ALTERNATIVA TECHIRGHIOL"
ELABORATION OF FEASIBILITY STUDY, ELABORATION TECHNICAL PROJECT AND DTAC FOR "TECHIRGHIOL ALTERNATIVE"

FAZA PROIECTARE / *DESIGN STAGE:*
STUDIU DE FEZABILITATE / *FEASIBILITY STUDY*

Contract /*Contract:*	**Data** / *Date:*	**Scara** /*Scale:*
145/53773/26.07.2019 **Proiect** /*Project no.:* 11/2019	04.2023	1:1000

FUNCTIA / *POSITION:*	**NUME** / *NAME:*	SEMNATURA / *SIGNATURE:*
COORDONATOR DE PROIECT/ *PROJECT MANAGER*	ing. B.PAUNESCU	
SEF PROIECT SPECIALITATE / *TEAM LEADER*	ing. A.POPESCU	
PROIECTAT / *DESIGNER:*	ing. A.MANOLACHE	
VERIFICAT / *INTERNAL CHECKER:*	ing.P.AOSTACIOAE	

Titlu plansa / *Drawing title:*
PLAN DE SITUATIE/LAYOUT
POD PE BRETEA 1 SI BRETEA 3 - KM 2+017
POD PE BRETEA 2 - KM 0+194
VALEA/VALLEY DEREA(LAZU)

LUCRARI HIDROTEHNICE / *HYDROTECHNICAL WORKS*

Cod plansa / *Drawing code:*
CST-1119-SF-0-HYD-00-PC-0002-R00

REV/ *REV.*	DATA/ *DATE:*	DETALII REVIZIE / *REVISION DETAILS:*	PROIECTAT / *DESIGNER:*
R00	04/2023	Studiu de Fezabilitate	

UNIUNEA EUROPEANĂ
Instrumente Structurale 2014-2020
PROIECT CO-FINANȚAT DIN FONDUL DE COEZIUNE, PRIN PROGRAMUL OPERAȚIONAL INFRASTRUCTURA MARE / *PROJECT CO-FINANCED FROM THE COHESION FUND,THROUGH THE LARGE INFRASTRUCTURE OPERATIONAL PROGRAM*