
PLAN DE SITUATIE
CANAL ANIF CDI 4 - CANAL PARALEL CU AUTOSTRADA
KM 21+340 - KM 23+500
RECALIBRARE KM 22+420 - KM 23+180
SCARA 1:2000

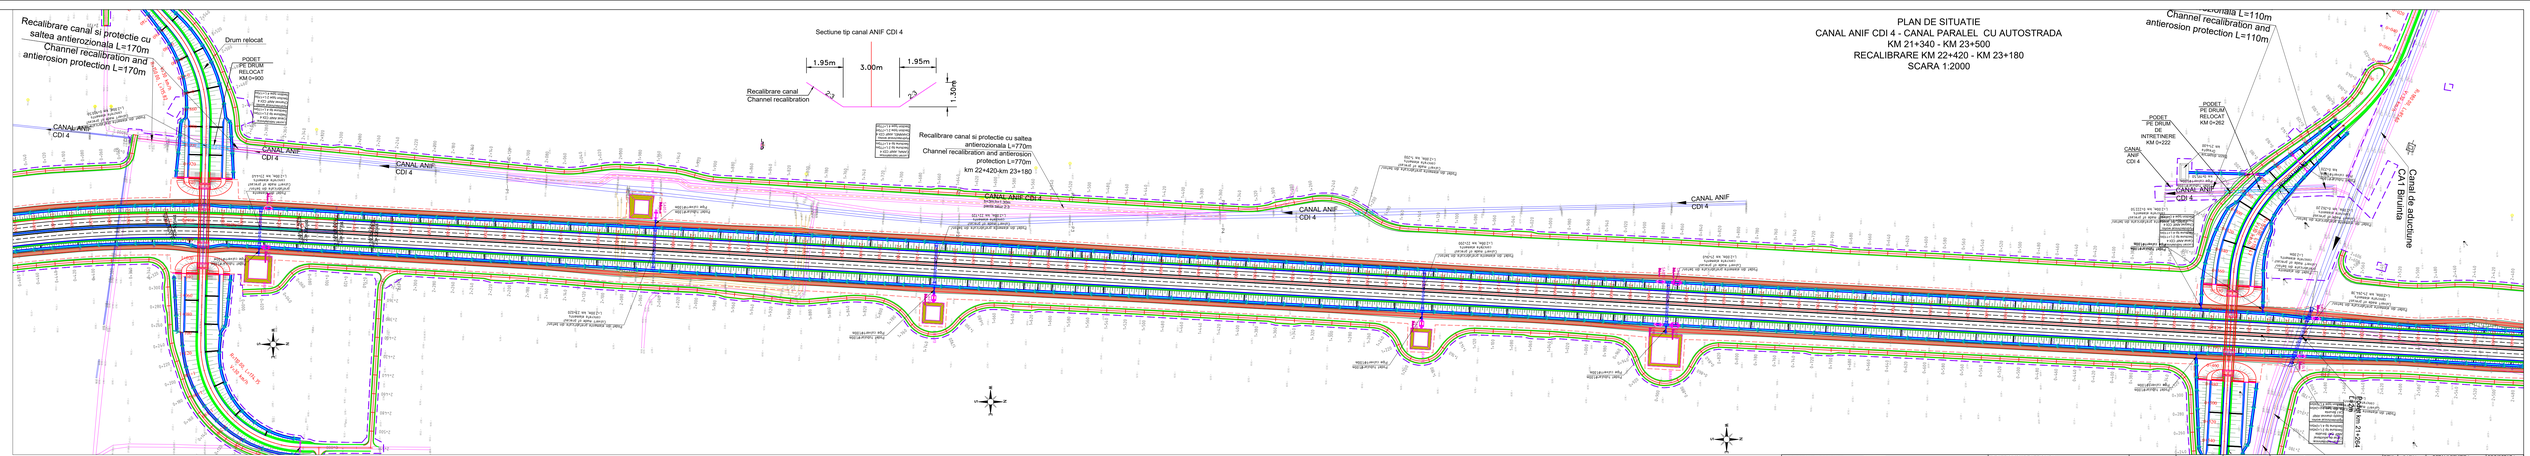

PROIECTANT / DESIGNER: S.C. CONSTRANS S.R.L.	**BENEFICIAR** / BENEFICIARY: MINISTERUL TRANSPORTURILOR MINISTRY OF TRANSPORT; COMPANIA NATIONALA DE ADMINISTRARE A INFRASTRUCTURII RUTIERE NATIONAL COMPANY FOR ROAD INFRASTRUCTURE ADMINISTRATION	FUNCTIA / POSITION	NUME / NAME	SEMNATURA / SIGNATURE	Titlu plansa / Drawing title: PLAN DE SITUATIE CANAL ANIF CDI 4 - CANAL PARALEL CU AUTOSTRADA KM 21+340 - KM 23+500 RECALIBRARE KM 22+420 - KM 23+180	REV / REV	DATA / DATE	DETALII REVIZIE / REVISION DETAILS	PROIECTAT / DESIGNER
		COORDONATOR DE PROIECT / PROJECT MANAGER	ing. B.PAUNESCU			00	04/2023	Studiu de Fezabilitate	
	INVESTITIA / INVESTMENT: ELABORARE STUDIU DE FEZABILITATE - ELABORARE PROIECT TEHNIC DE ALTERNATIVA / FEASIBILITY STUDY - ELABORATION TECHNICAL PROJECT AND D'AC FOR "TECHNIKHOL ALTERNATIVE"	SEF PROIECT SPECIALITATE / TEAM LEADER	ing. A.POPESCU						
	FAZA PROIECTARE / DESIGN STAGE: STUDIU DE FEZABILITATE / FEASIBILITY STUDY	PROIECTAT / DESIGNED	ing. A.MANOLACHE		LUCRARI HIDROTEHNICE / HYDROTECHNICAL WORKS				
PROIECT CO-FINANTAT DIN FONDUL DE COEZIUNE, PRIN PROGRAMUL OPERATIONAL INFRASTRUCTURA DE TRANSPORT / PROJECT CO-FINANCED FROM THE COHESION FUND THROUGH THE LARGE INFRASTRUCTURE OPERATIONAL PROGRAM	Nr. Contract / Contract No.: 14/03/7/26.01.2016 Proiect / Project no.: 112019	Scara / Scale: 1:2000	VERIFICAT / CHECKED	ing.P.AOSTACIOAE	Cod plansa / Drawing code: CST-1119-SF-S-HYD-00-PC-0007-R00				