
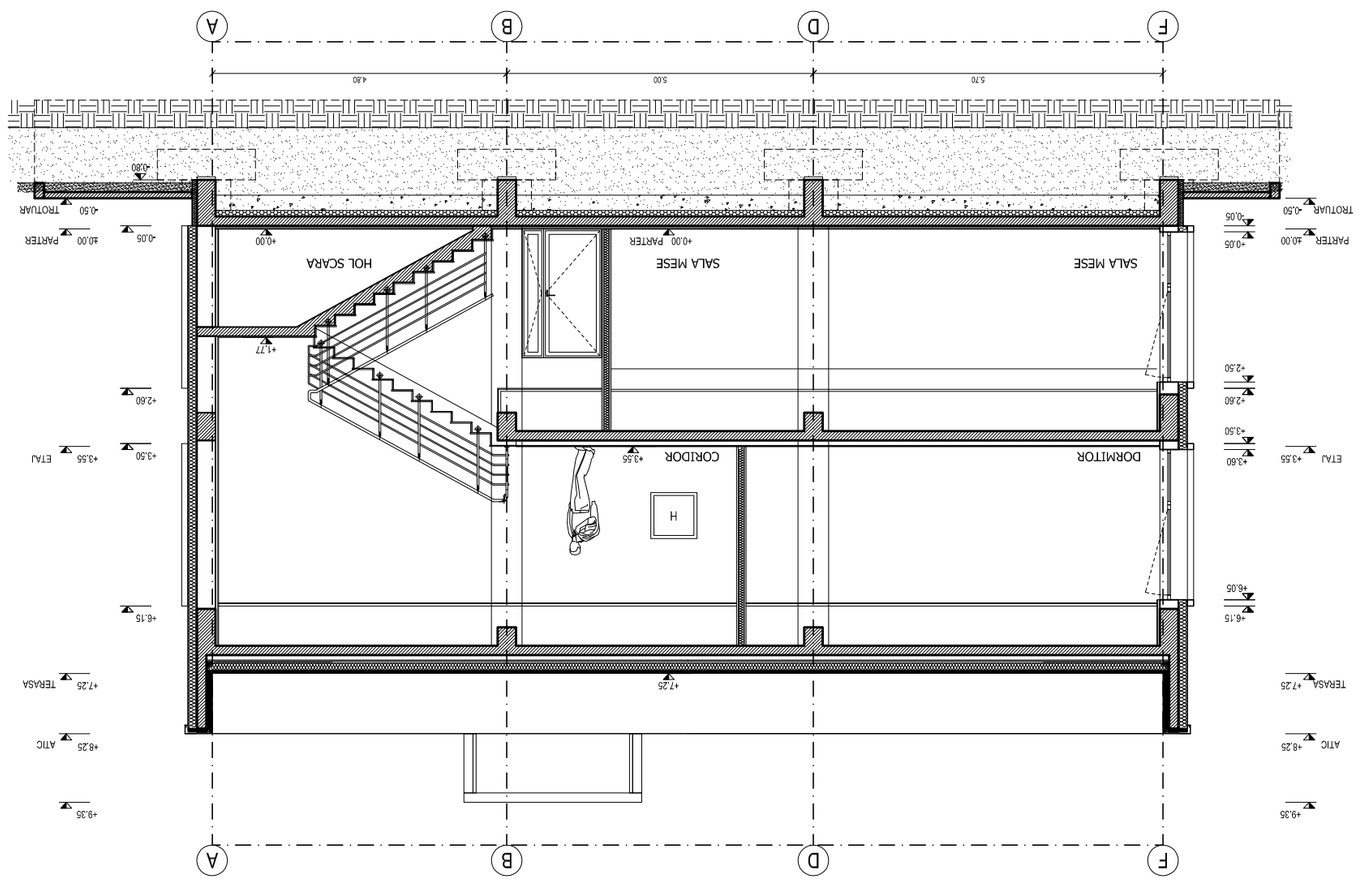



CLASA II - importanta deosebita conform P100-1/2013/
CLASS II - special importance according to P100-1/2013
CATEGORIA DE IMPORTANTA B - importanta deosebita conf. H.G. 766/97/
IMPORTANCE CATEGORY B - special importance according to H.G. 766/97
GRAD DE REZISTENTA LA FOC II conf.P118/99/
FIRE RESSISTANCE RATING - II according to P118/99
RISC MIC DE INCENDIU conf. P118/99/
LOW FIRE RISC according to P118/99
NUMAR DE UTILIZATORI/USERS = 34 PERS.

SECTIUNE TRANSVERSALA C - C SC 1:100/
CROSS SECTION C - C SCALE 1:100

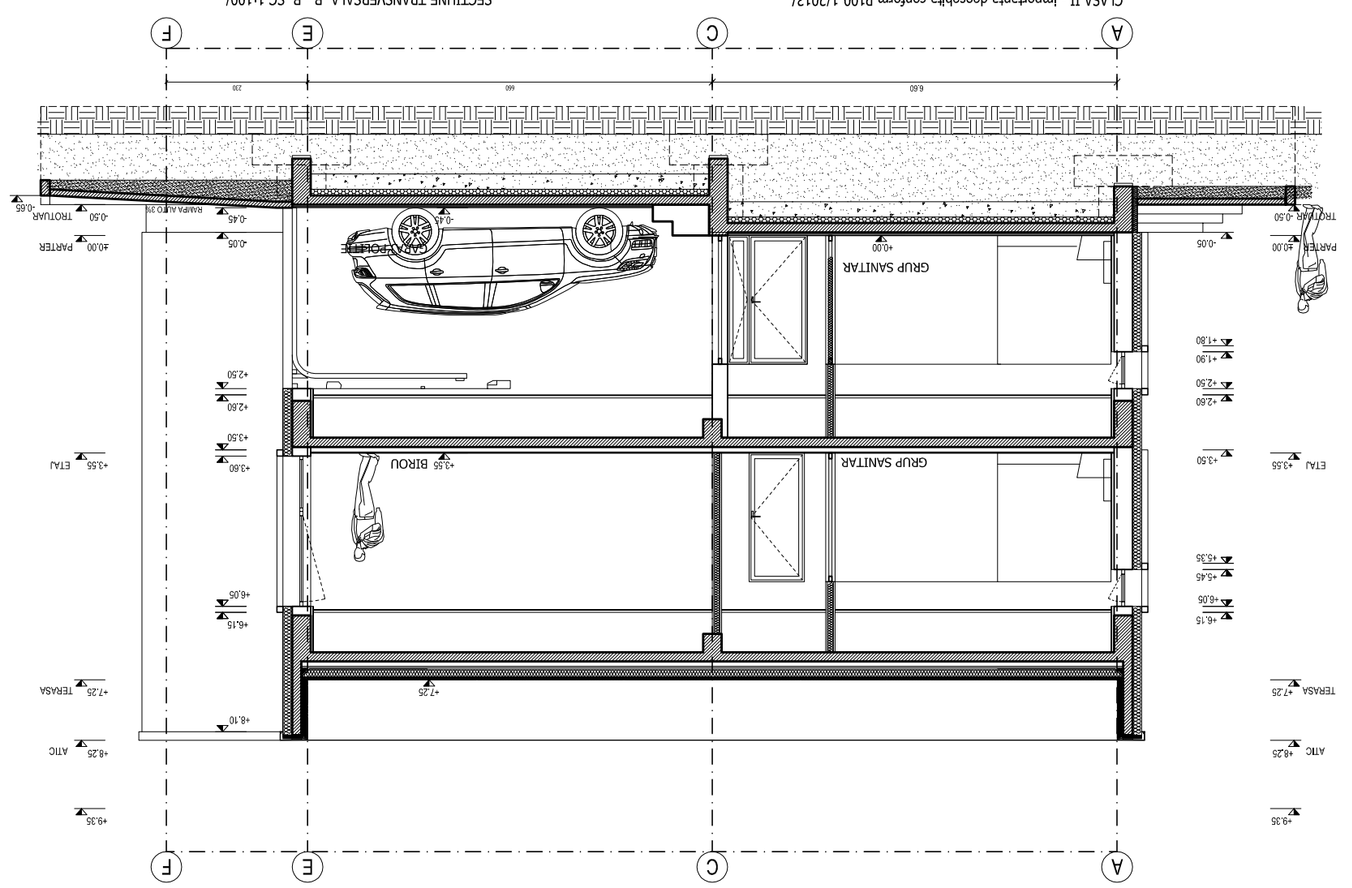

CLASA II - importanta deosebita conform P100-1/2013/
CLASS II - special importance according to P100-1/2013
CATEGORIA DE IMPORTANTA B - importanta deosebita conf. H.G. 766/97/
IMPORTANCE CATEGORY B - special importance according to H.G. 766/97
GRAD DE REZISTENTA LA FOC II conf.P118/99/
FIRE RESSISTANCE RATING - II according to P118/99
RISC MIC DE INCENDIU conf. P118/99/
LOW FIRE RISC according to P118/99
NUMAR DE UTILIZATORI/USERS = 34 PERS.

SECTIUNE TRANSVERSALA B - B SC 1:100/
CROSS SECTION B - B SCALE 1:100

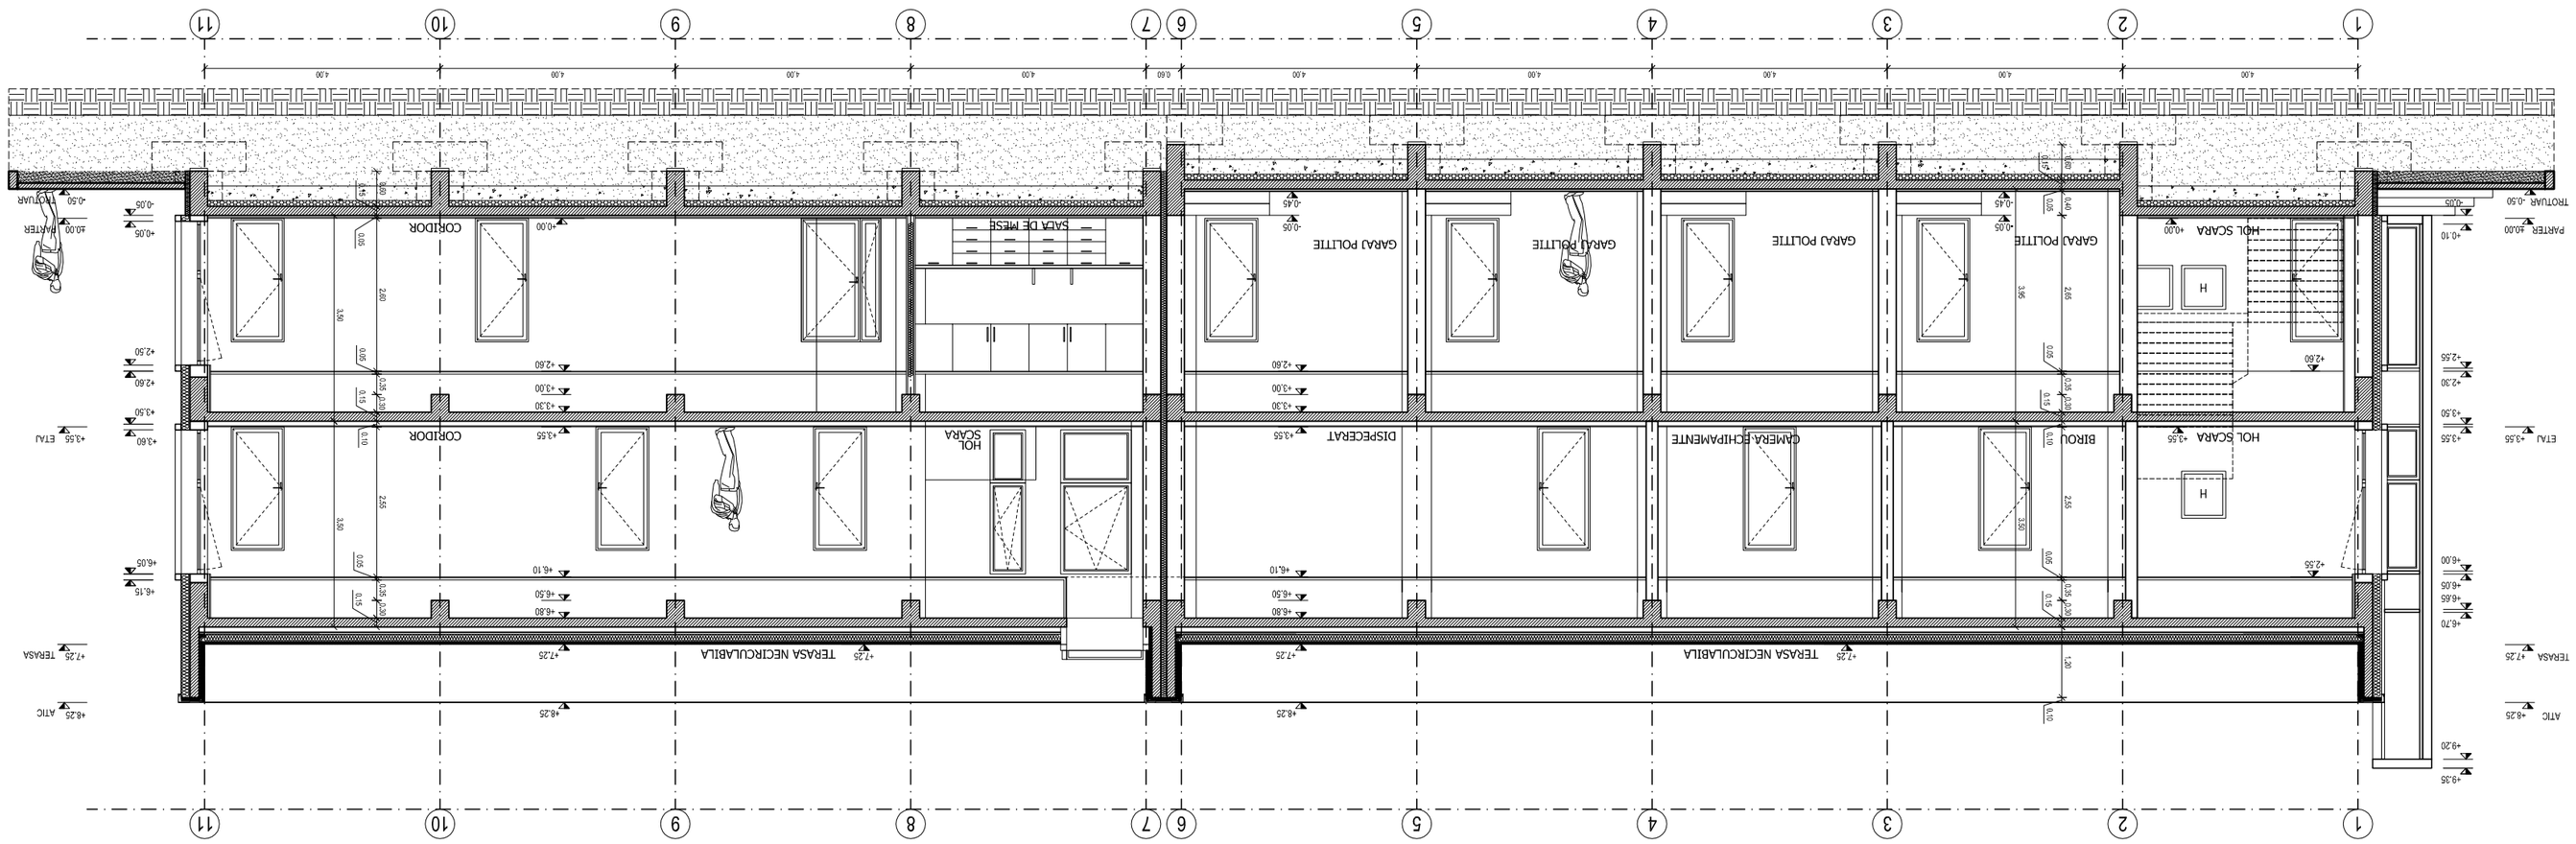

CLASA II - importanta deosebita conform P100-1/2013/
CLASS II - special importance according to P100-1/2013
CATEGORIA DE IMPORTANTA B - importanta deosebita conf. H.G. 766/97/
IMPORTANCE CATEGORY B - special importance according to H.G. 766/97
GRAD DE REZISTENTA LA FOC II conf.P118/99/
FIRE RESSISTANCE RATING - II according to P118/99
RISC MIC DE INCENDIU conf. P118/99/
LOW FIRE RISC according to P118/99
NUMAR DE UTILIZATORI/USERS = 34 PERS.

SECTIUNE LONGITUDINALA A - A SC 1:100/
LONGITUDINAL SECTION A - A SCALE 1:100

NOTE

Cod deseri/ *Drawing Code:* 2004?-SF-CIC-CK.01-AR#-06

Data/ *Date:* IULIE 2023	Scara/ *Scale:* 1:100
Contract Nr/ *Contract Nr.* 92/6180?/2020	Revizia Nr. *Revision no.*
VERIFICATOR INTERN / *INTERNAL CHECHER*	M. RADULESCU
DESENAT / *DRAWN*	P. CSETERKY
PROIECTANT / *DESIGNER*	M. RADULESCU
COORDONATOR DE PROIECT/ *PROJECT MANAGER*	V. GIURA

ARHITECTURA / *ARCHITECTURE*

CLADIRE OPERATIONALA /
OPERATIONAL BUILDING
SECTIUNI / SECTIONS

CENTRU DE INTRETINERE SI COORDONARE/
MAINTENANCE AND COORDINATION CENTER

SUBSECTIUNEA Km 43+300 /
SUBSECTION 43+300 km

FAZA DE PROIECTARE/ *DESIGN STAGE*
S.F. / *F.S.*

Elaborare Studiu de Fezabilitate si Proiect Tehnic de Executie pentru Autostrada Suceava - DN2H si Drum Expres DN2H - Frontiera Siret/
Elaboration of Feasibility Study and Technical Execution Project for the Suceava - DN2H highway and the DN2H Expressway - Siret Frontier

INVESTITIA / *INVESTMENT*

SEARCH CORPORATION SRL EGIS ROMANIA SA

PROIECTANT ASOCIERE/ *DESIGNER ASSOCIATION*

BENEFICIAR/ *BENEFICIARY*
COMPANIA NATIONALA DE ADMINISTRARE A INFRASTRUCTURII RUTIERE S.A.
NATIONAL COMPANY FOR ROAD INFRASTRUCTURE ADMINISTRATION

Proiect co-finantat de Uniunea Europeana prin Programul Operational Infrastructura Mare (POIM) 2014-2020 / *Project co-financed by the European Union through the Large Infrastructure Operational Program (POIM) 2014-2020*

UNIUNEA EUROPEANA
Instrumente Structurale 2014-2020