



PERSPECTIVA 1

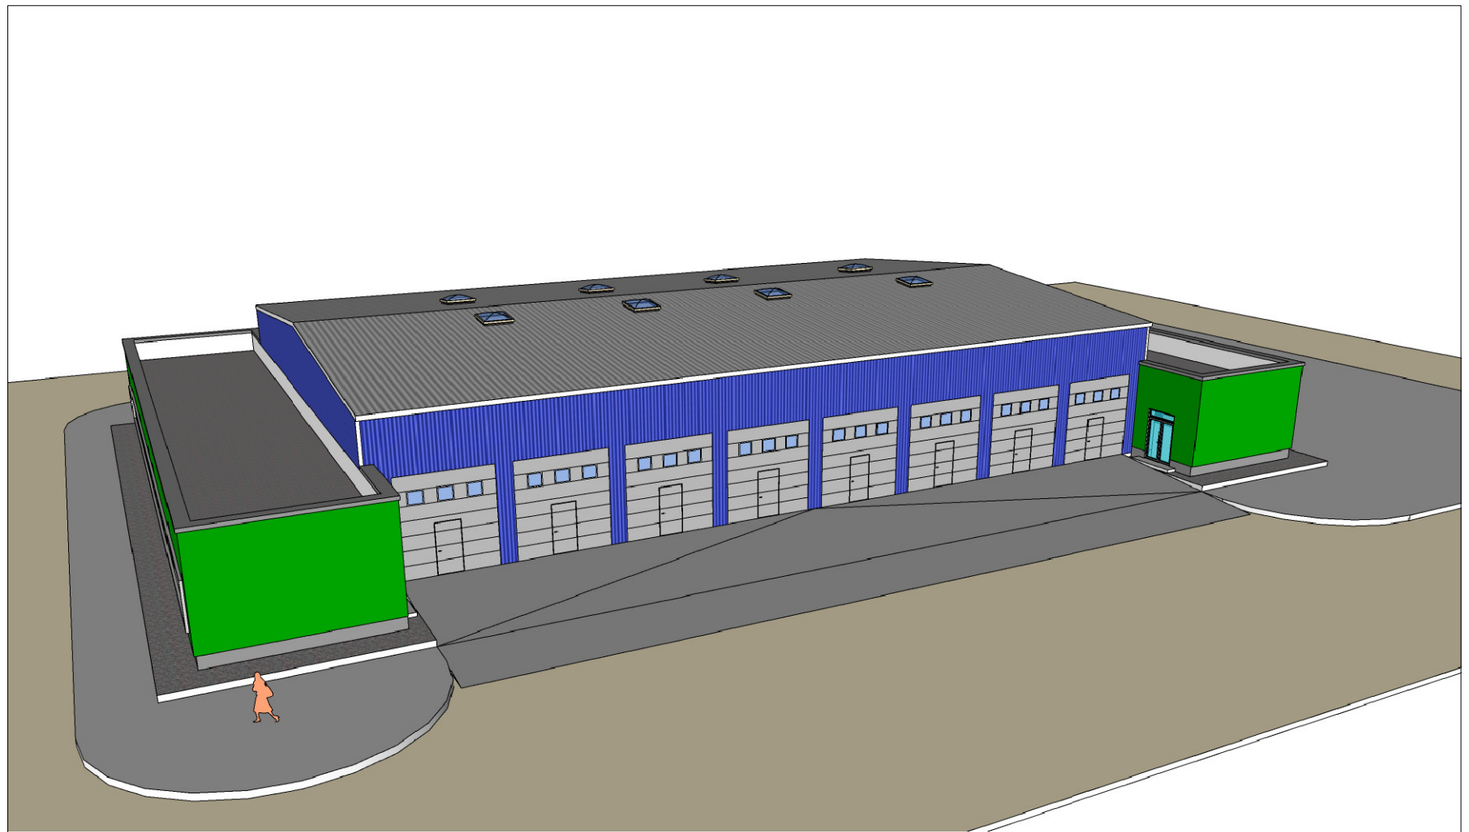

PERSPECTIVA 2



PERSPECTIVA 3

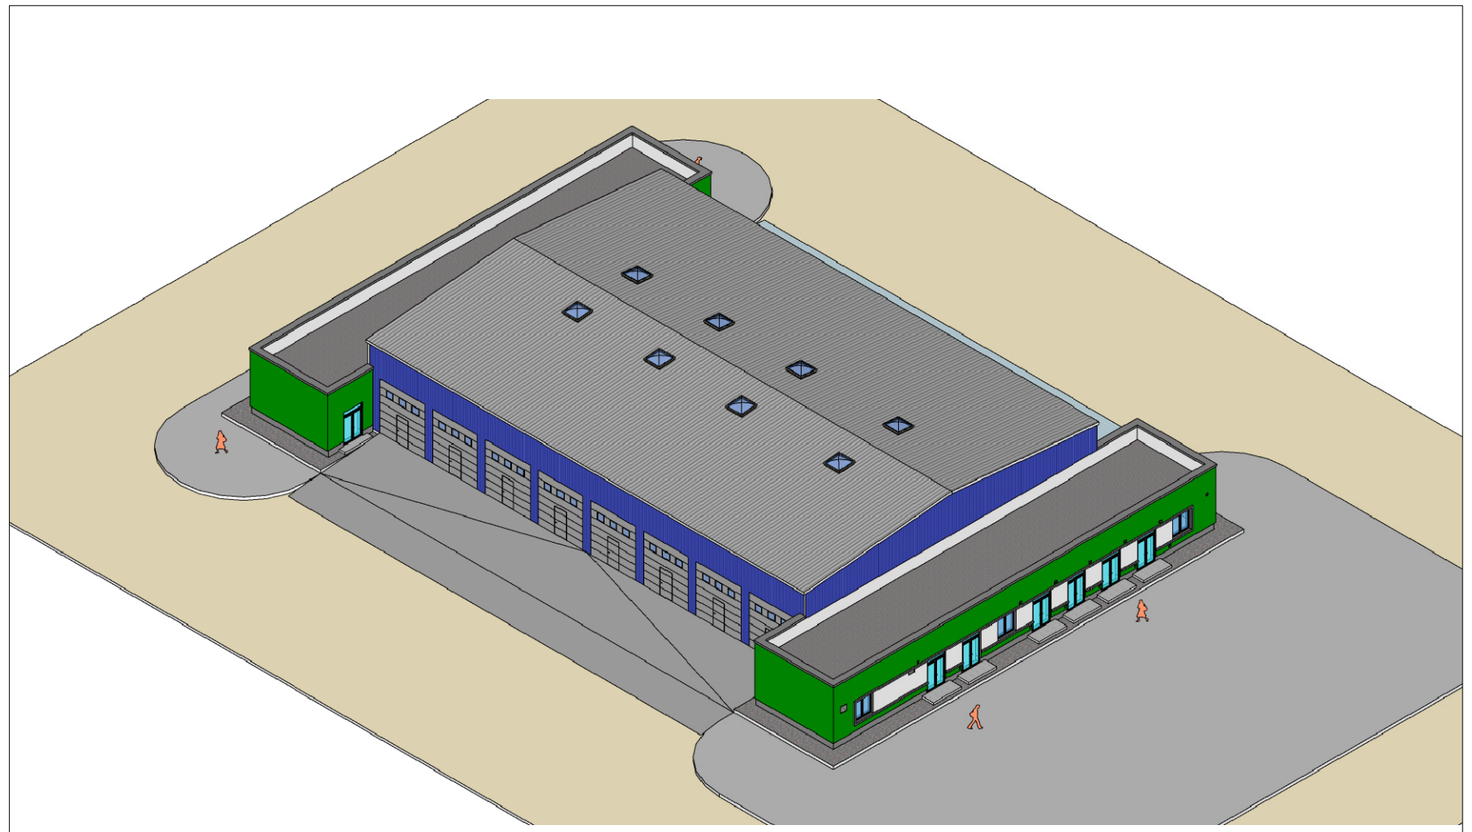

AXONOMETRIE

NOTE

UNIUNEA EUROPEANĂ

Instrumente Structurale 2014-2020

Proiect co-finantat de Uniunea Europeana prin Programul Operational Infrastructura Mare (POIM) 2014-2020 /
Project co-financed by the European Union through the Large Infrastructure Operational Program (POIM) 2014-2020

BENEFICIAR / *BENEFICIARY*

COMPANIA NATIONALA DE ADMINISTRARE A INFRASTRUCTURII RUTIERE S.A.
NATIONAL COMPANY FOR ROAD INFRASTRUCTURE ADMINISTRATION

PROIECTANT ASOCIEREA / *DESIGNER ASSOCIATION*

SEARCH CORPORATION SRL EGIS ROMANIA SA

INVESTITIA / *INVESTMENT*

Elaborare Studiu de Fezabilitate si Proiect Tehnic de Executie pentru Autostrada Suceava - DN2H si Drum Expres DN2H - Frontiera Siret/
Elaboration of Feasibility Study and Technical Execution Project for the Suceava - DN2H Highway and the DN2H Expressway - Siret Frontier

FAZA DE PROIECTARE/ *DESIGN STAGE*
S.F. / *F.S.*

SUBSECTIUNEA Km 43+300 /
SUBSECTION 43+300 km

CENTRU DE INTRERINERE SI COORDONARE/
MAINTENANCE AND COORDINATION CENTER

GARAJ AUTOUTILITARE / *SERVICE VEHICLES GARAGE*
PERSPECTIVE/ *PERSPECTIVES*

ARHITECTURA/ *ARCHITECTURE*

COORDONATOR DE PROIECT/ *PROJECT MANAGER*	V. GIURA
PROIECTANT / *DESIGNER*	M. RADULESCU
DESENAT / *DRAWN*	P. CSETERKY
VERIFICATOR INTERN / *INTERNAL CHECHER*	M. RADULESCU
Contract Nr/ *Contract Nb.* 92/61803/2020	Revizia Nr. *Revision no.*
Data/ *Date*: IULIE 2023	Scara/ *Scale*: 1:100

Cod desen/ *Drawing Code:* 20047-SF-CIC-Ob.02-ARH-06