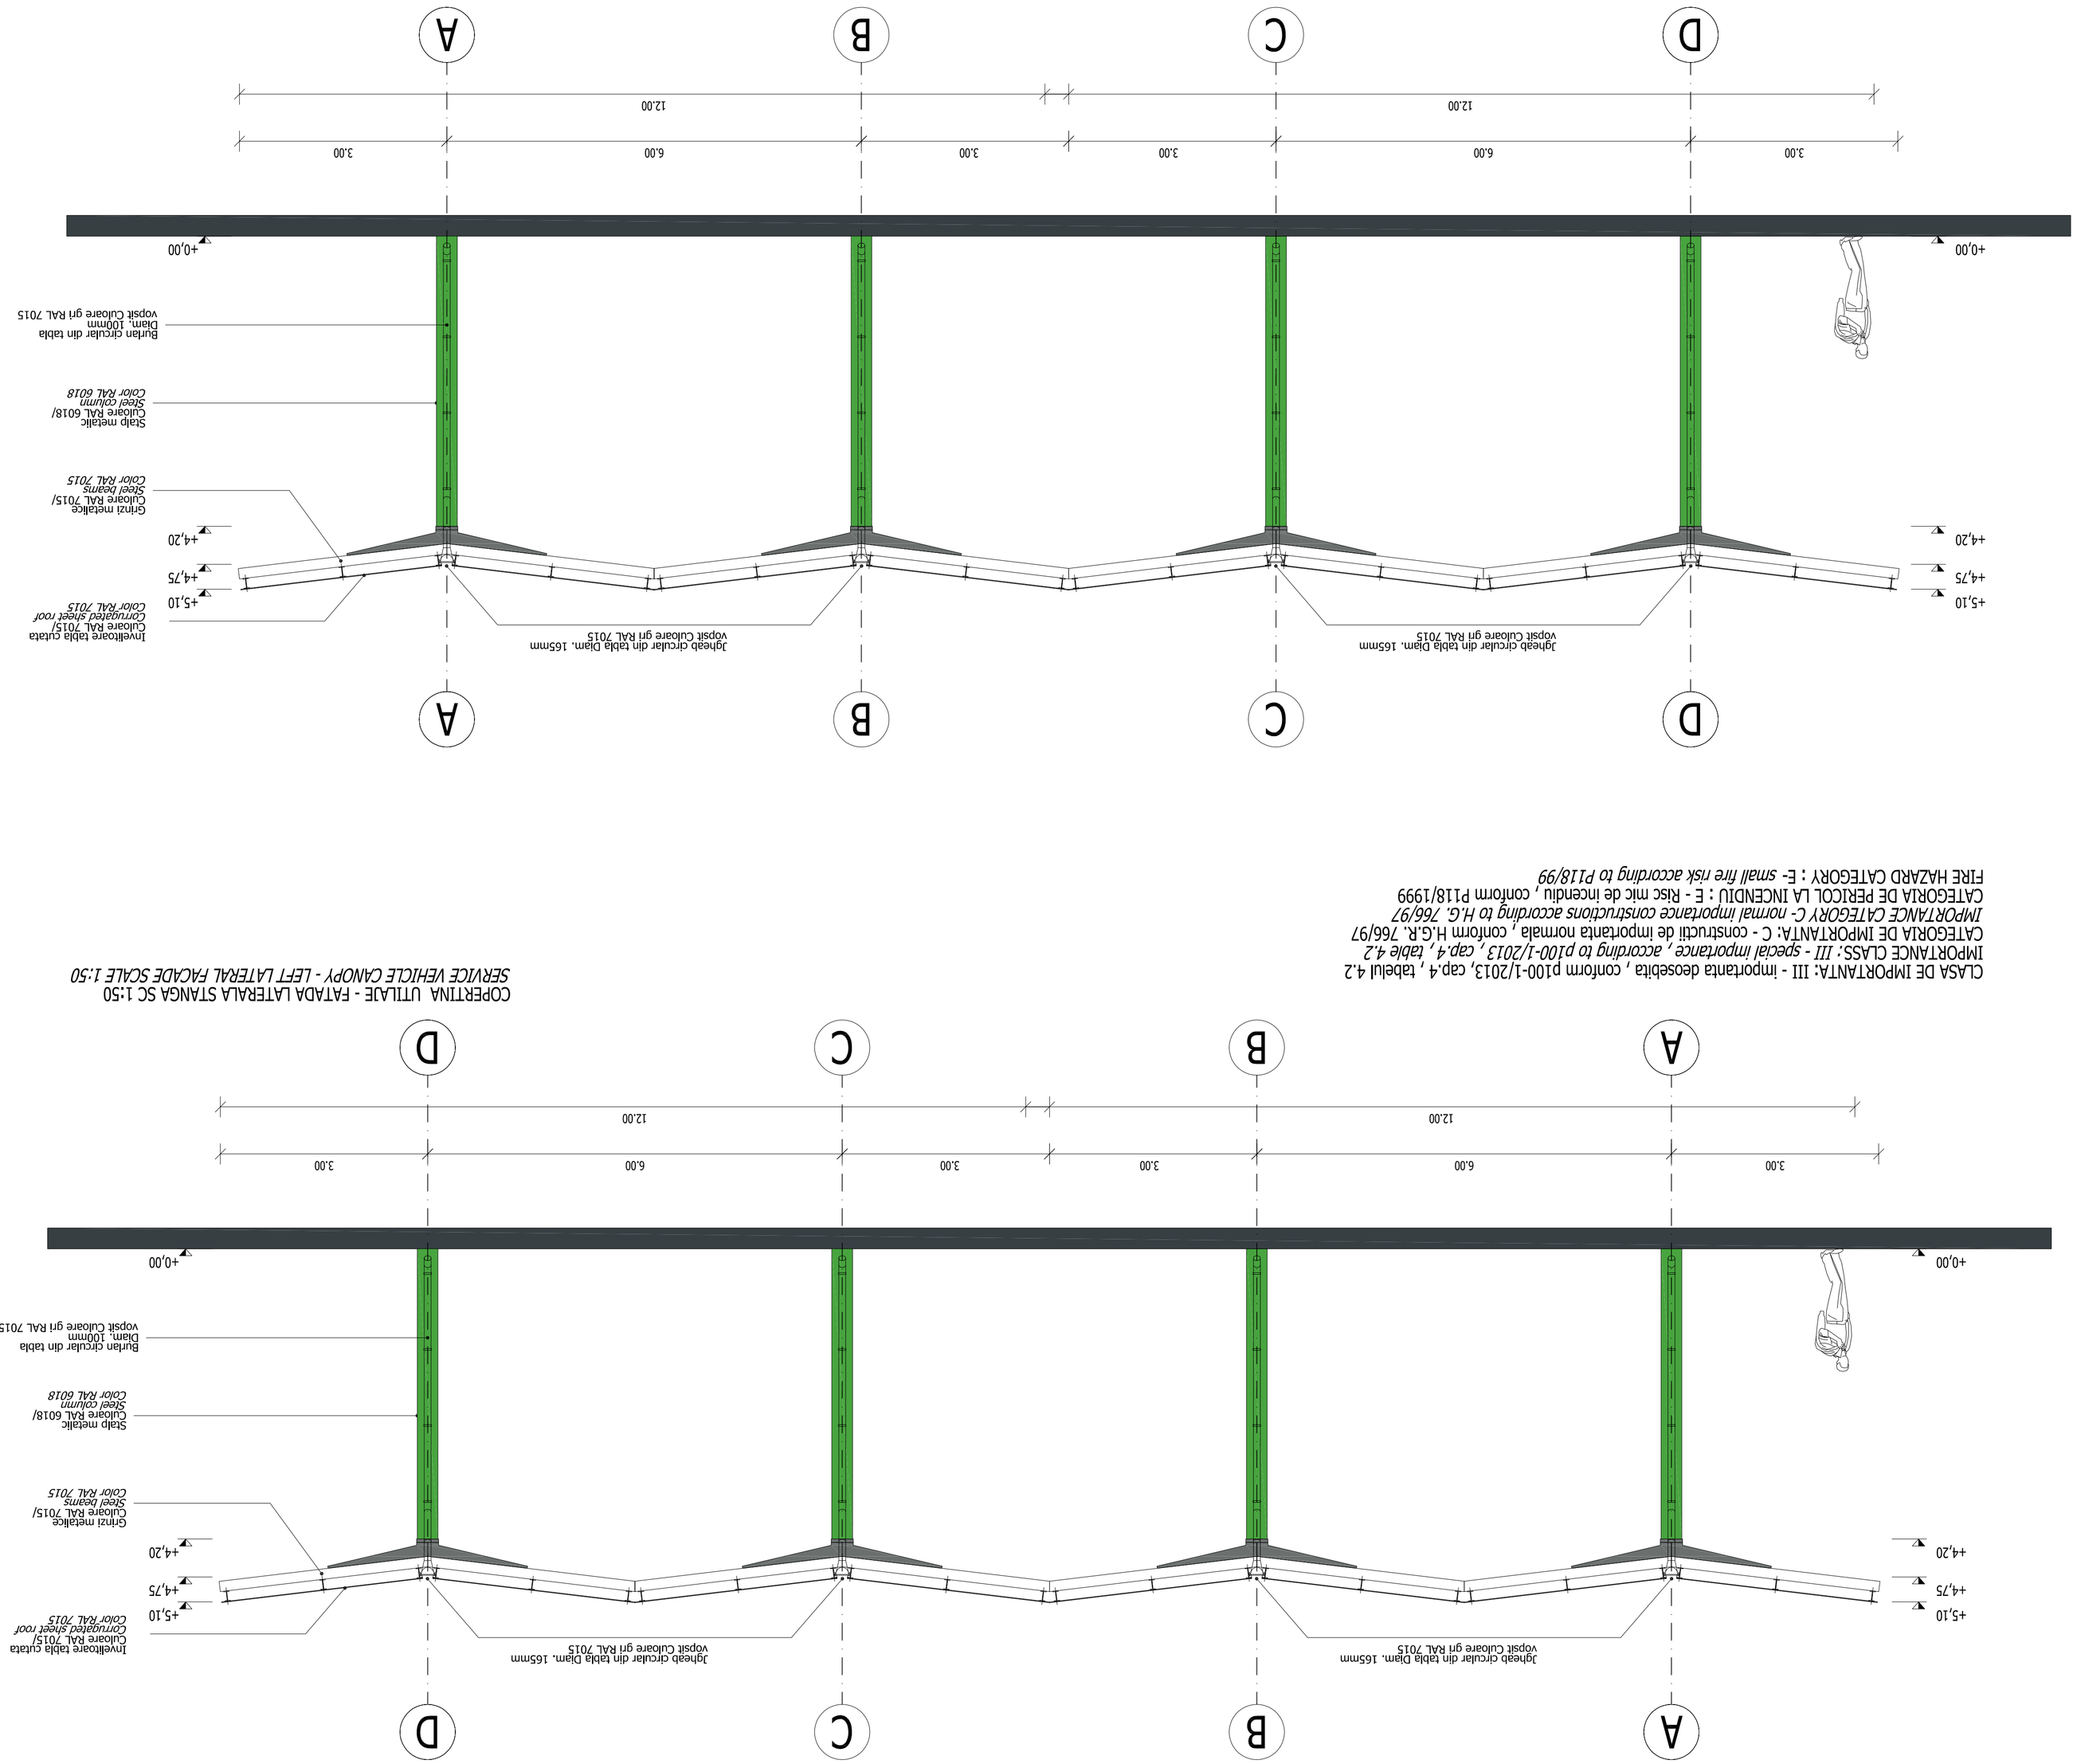


COPERTINA UTILAJE - FATADA LATERALA STANGA SC 1:50
SERVICE VEHICLE CANOPY - LEFT LATERAL FACADE SCALE 1:50

CLASA DE IMPORTANTA: III - importanta deosebita , conform p100-1/2013, cap.4 , tabelul 4.2
IMPORTANCE CLASS: *III - special importance , according to p100-1/2013, cap.4, table 4.2*
CATEGORIA DE IMPORTANTA: C - construcții de importanta normala , conform H.G.R. 766/97
IMPORTANCE CATEGORY C- normal importance constructions according to H.G. 766/97
CATEGORIA DE PERICOL LA INCENDIU : E - Risc mic de incendiu , conform P118/1999
FIRE HAZARD CATEGORY : E- *small fire risk according to P118/99*

NOTE

COORDONATOR DE PROIECT/ *PROJECT MANAGER*	V. GIURA
PROIECTANT / *DESIGNER*	H. RADULESCU
DESENAT / *DRAWN*	P. CSETBERGI
VERIFICATOR INTERN / *INTERNAL CHECKER*	H. RADULESCU
Contract Nr/ Contract No.	Referat Nr. / Revision no. 92/61803/2020
Data/ Date: IULIE 2023	*Scara/ Scale:* 1:50

Cod desen/ Drawing Code: 200HD-SF-CC-DE-L3-A00-H04

CENTRU DE INTRETINERE SI COORDONARE/
MAINTENANCE AND COORDINATION CENTER

COPERTINA UTILAJE / *SERVICE VEHICLE CANOPY*
FATADA LATERALA STANGA-DREAPTA / *LEFT-RIGHT SIDE FACADE*

ARHITECTURA / *ARCHITECTURE*

FAZA DE PROIECTARE/ *DESIGN STAGE*
S.F. / *F.S.*

SUBSECTIUNEA km 43+300 / *SUBSECTION* 43+300 km

Elaborare Studiu de fezabilitate si Proiect Tehnic de Executie pentru Autostrada Sudeana - DN2H si Drum Expres DN2H - Frontiera Bisoi
Elaboration of Feasibility Study and Technical Execution Project for the Sudeana - DN2H Highway and the DN2H Expressway - Siret Frontier

INVESTITIA / *INVESTMENT*

PROIECTANT ASOCIERE / *DESIGNER ASSOCIATION*

SEARCH CORPORATION SRL
EGIS ROMANIA SA

BENEFICIAR / *BENEFICIARY*

COMPANIA NATIONALA DE ADMINISTRARE A INFRASTRUCTURII RUTIERE S.A.
NATIONAL COMPANY FOR ROAD INFRASTRUCTURE ADMINISTRATION

Proiect co-finanțat de Uniunea Europeană prin Programul Operațional Infrastructura Mare (POIM) 2014-2020 / *Project co-financed by the European Union through the Large Infrastructure Operational Program (POIM) 2014-2020*

UNIUNEA EUROPEANA
Uniunea Europeană prin FEDR 2014-2020