
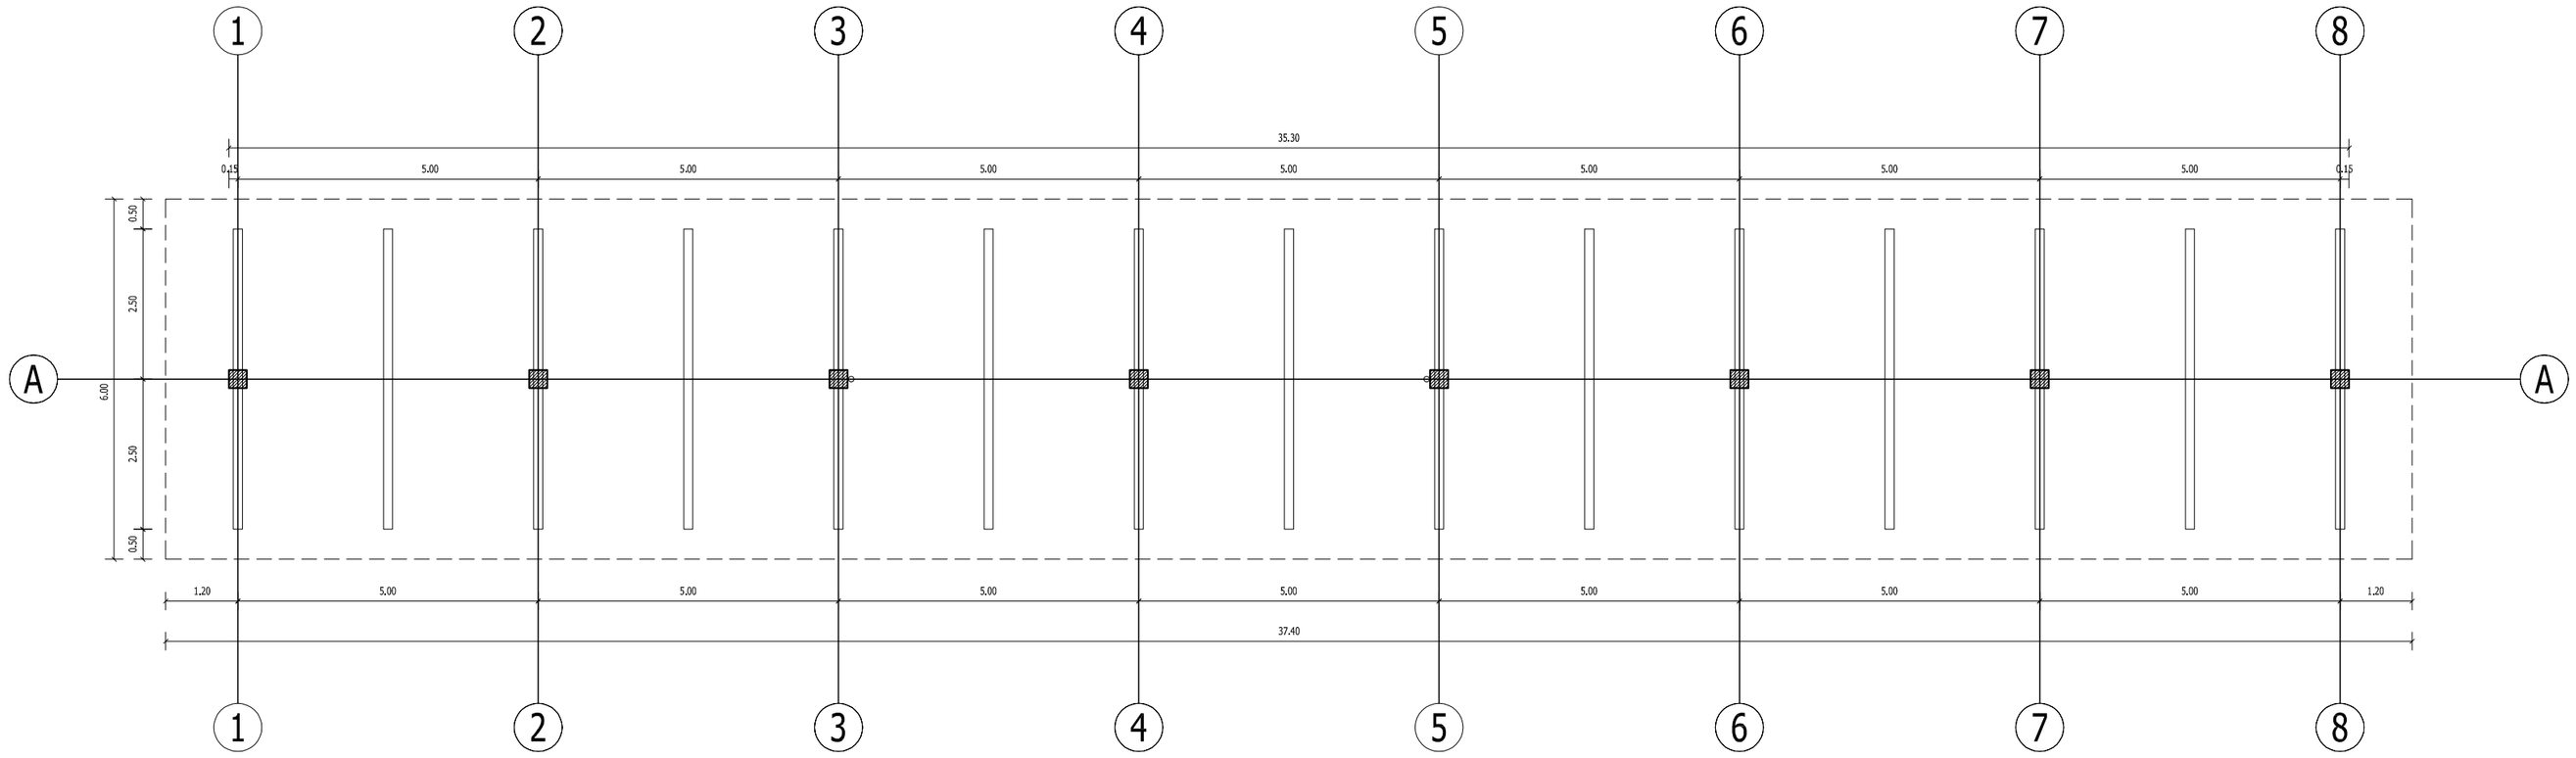


CLASA DE IMPORTANTA: III - importanta deosebita , conform p100-1/2013, cap.4 , tabelul 4.2
IMPORTANCE CLASS: *III - special importance , according to p100-1/2013 , cap.4 , table 4.2*
CATEGORIA DE IMPORTANTA: C - constructii de importanta normala , conform H.G.R. 766/97
IMPORTANCE CATEGORY C- normal importance constructions according to H.G. 766/97
CATEGORIA DE PERICOL LA INCENDIU : E - Risc mic de incendiu , conform P118/1999
FIRE HAZARD CATEGORY : E- *small fire risk according to P118/99*

COPERTINA AUTOTURISME - PLAN PARTER (± 0.00)
SCAR CANOPY - GROUND FLOOR (± 0.00)
S constr. = 223.80 mp. (suprafata construita)
S constr. desf = 223.80 mp. (suprafata construita desfasurata)

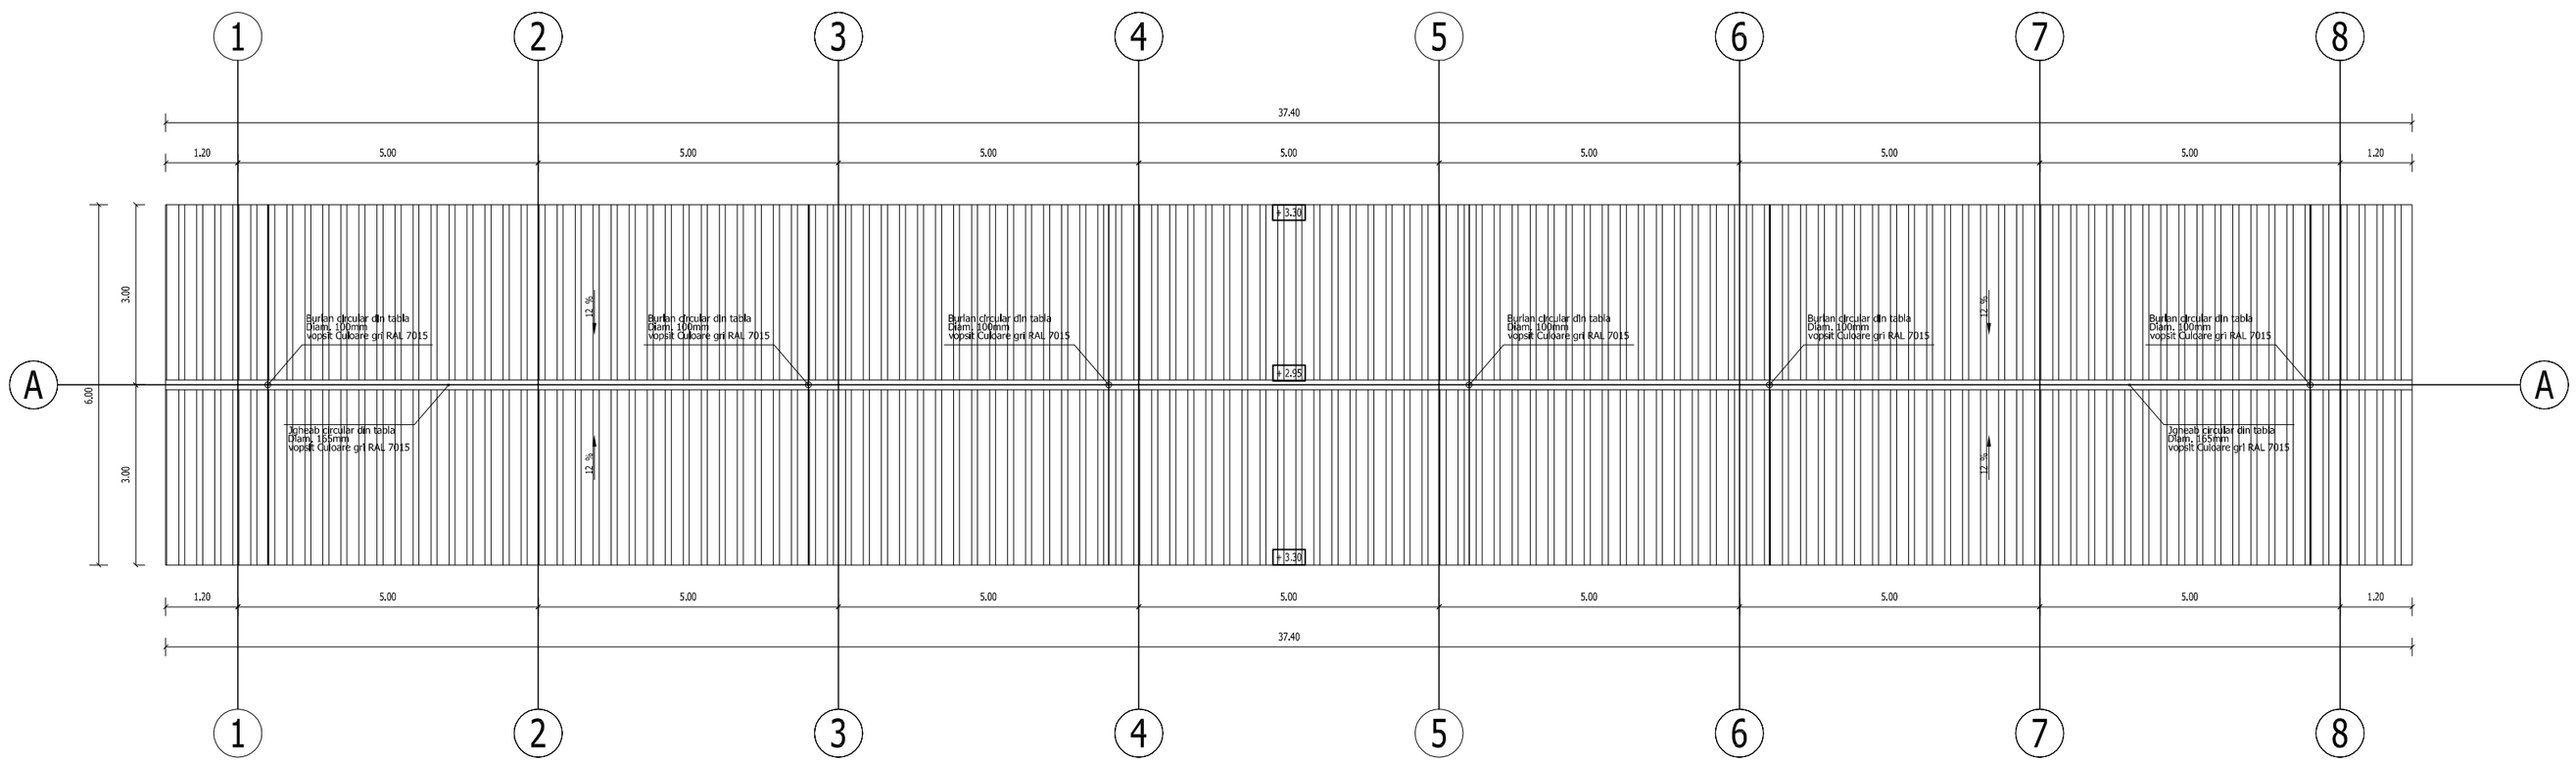

CLASA DE IMPORTANTA: III - importanta deosebita , conform p100-1/2013, cap.4 , tabelul 4.2
IMPORTANCE CLASS: *III - special importance , according to p100-1/2013 , cap.4 , table 4.2*
CATEGORIA DE IMPORTANTA: C - constructii de importanta normala , conform H.G.R. 766/97
IMPORTANCE CATEGORY C- normal importance constructions according to H.G. 766/97
CATEGORIA DE PERICOL LA INCENDIU : E - Risc mic de incendiu , conform P118/1999
FIRE HAZARD CATEGORY : E- *small fire risk according to P118/99*

COPERTINA AUTOTURISME - PLAN INVELITOARE (+ 3.30)
SCAR CANOPY - ROOF PLAN (+ 3.30)
S constr. = 223.80 mp. (suprafata construita)
S constr. desf = 223.80 mp. (suprafata construita desfasurata)

NOTE

UNIUNEA EUROPEANĂ

Instrumente Structurale 2014-2020

Project co-finantat de Uniunea Europeana prin Programul Operational Infrastructura Mare (POIM) 2014-2020 /
Project co-financed by the European Union through the Large Infrastructure Operational Program (POIM) 2014-2020

BENEFICIAR / *BENEFICIARY*

COMPANIA NATIONALA DE ADMINISTRARE A INFRASTRUCTURII RUTIERE S.A.
NATIONAL COMPANY FOR ROAD INFRASTRUCTURE ADMINISTRATION

PROIECTANT ASOCIEREA / *DESIGNER ASSOCIATION*

SEARCH CORPORATION SRL EGIS ROMANIA SA

INVESTITIA / *INVESTMENT*

Elaborare Studiu de Fezabilitate si Proiect Tehnic de Execuție pentru Autostrada Suceava - DN2H si Drum Expres DN2H - Frontiera Siret/
Elaboration of Feasibility Study and Technical Execution Project for the Suceava - DN2H Highway and the DN2H Expressway - Siret Frontier

FAZA DE PROIECTARE/ *DESIGN STAGE*
S.F. / *F.S.*

SUBSECTIUNEA Km 43+300 /
SUBSECTION 43+300 km

CENTRU DE INTRETINERE SI COORDONARE/
MAINTENANCE AND COORDINATION CENTER

COPERTINA AUTOTURISME /
CAR CANOPY
PLAN PARTER/ *GROUND FLOOR*
PLAN INVELITOARE/ *ROOF PLAN*

ARHITECTURA / *ARCHITECTURA*

COORDONATOR DE PROIECT/ *PROJECT MANAGER*	V. GIURA
PROIECTANT / *DESIGNER*	M. RADULESCU
DESENAT / *DRAWN*	P. CSETERKY
VERIFICATOR INTERN / *INTERNAL CHECHER*	M. RADULESCU
Contract Nr/*Contract Nb.* 92/61803/2020	Revizia Nr. *Revision no.*
Data/*Date*: IULIE 2023	Scara/*Scale*: 1:100

Cod desen/*Drawing Code:* 20047-SF-CIC-Ob.24-ARH-01