
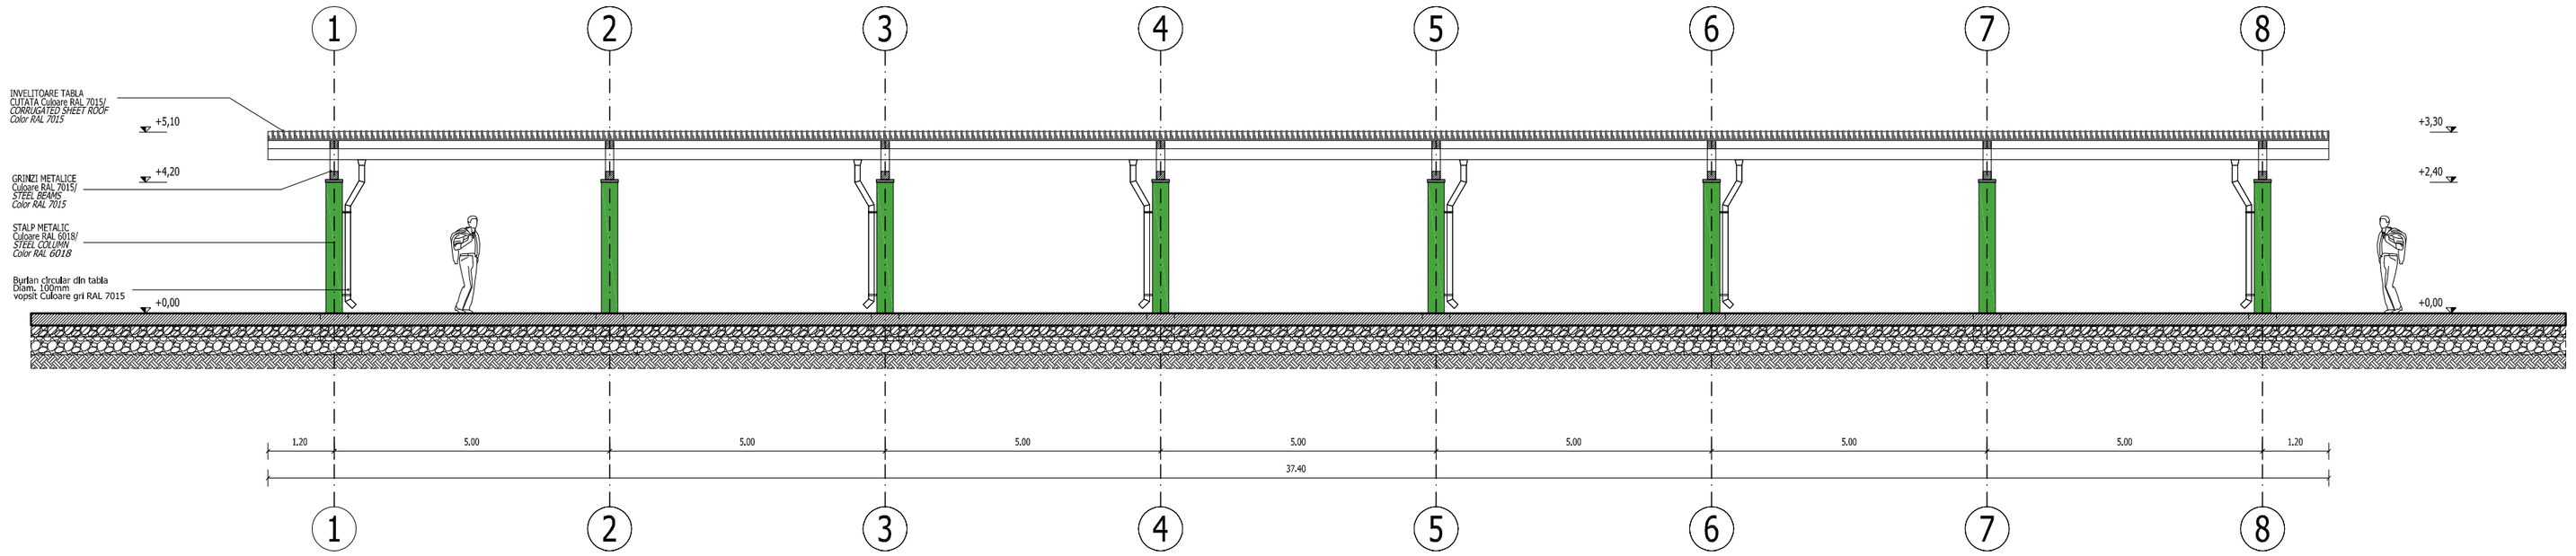


CLASA DE IMPORTANTA: III - importanta deosebita , conform p100-1/2013, cap.4 , tabelul 4.2
IMPORTANCE CLASS*: III - special importance , according to p100-1/2013 , cap.4 , table 4.2*
CATEGORIA DE IMPORTANTA: C - constructii de importanta normala , conform H.G.R. 766/97
IMPORTANCE CATEGORY C- normal importance constructions according to H.G. 766/97
CATEGORIA DE PERICOL LA INCENDIU : E - Risc mic de incendiu , conform P118/1999
FIRE HAZARD CATEGORY : E- *small fire risk according to P118/99*

COPERTINA AUTOTURISME - SECTIUNE LONGITUDINALA SC 1:100
CAR CANOPY - LONGITUDINAL SECTION SCALE 1:100

Scara/*Scale*: 1:100

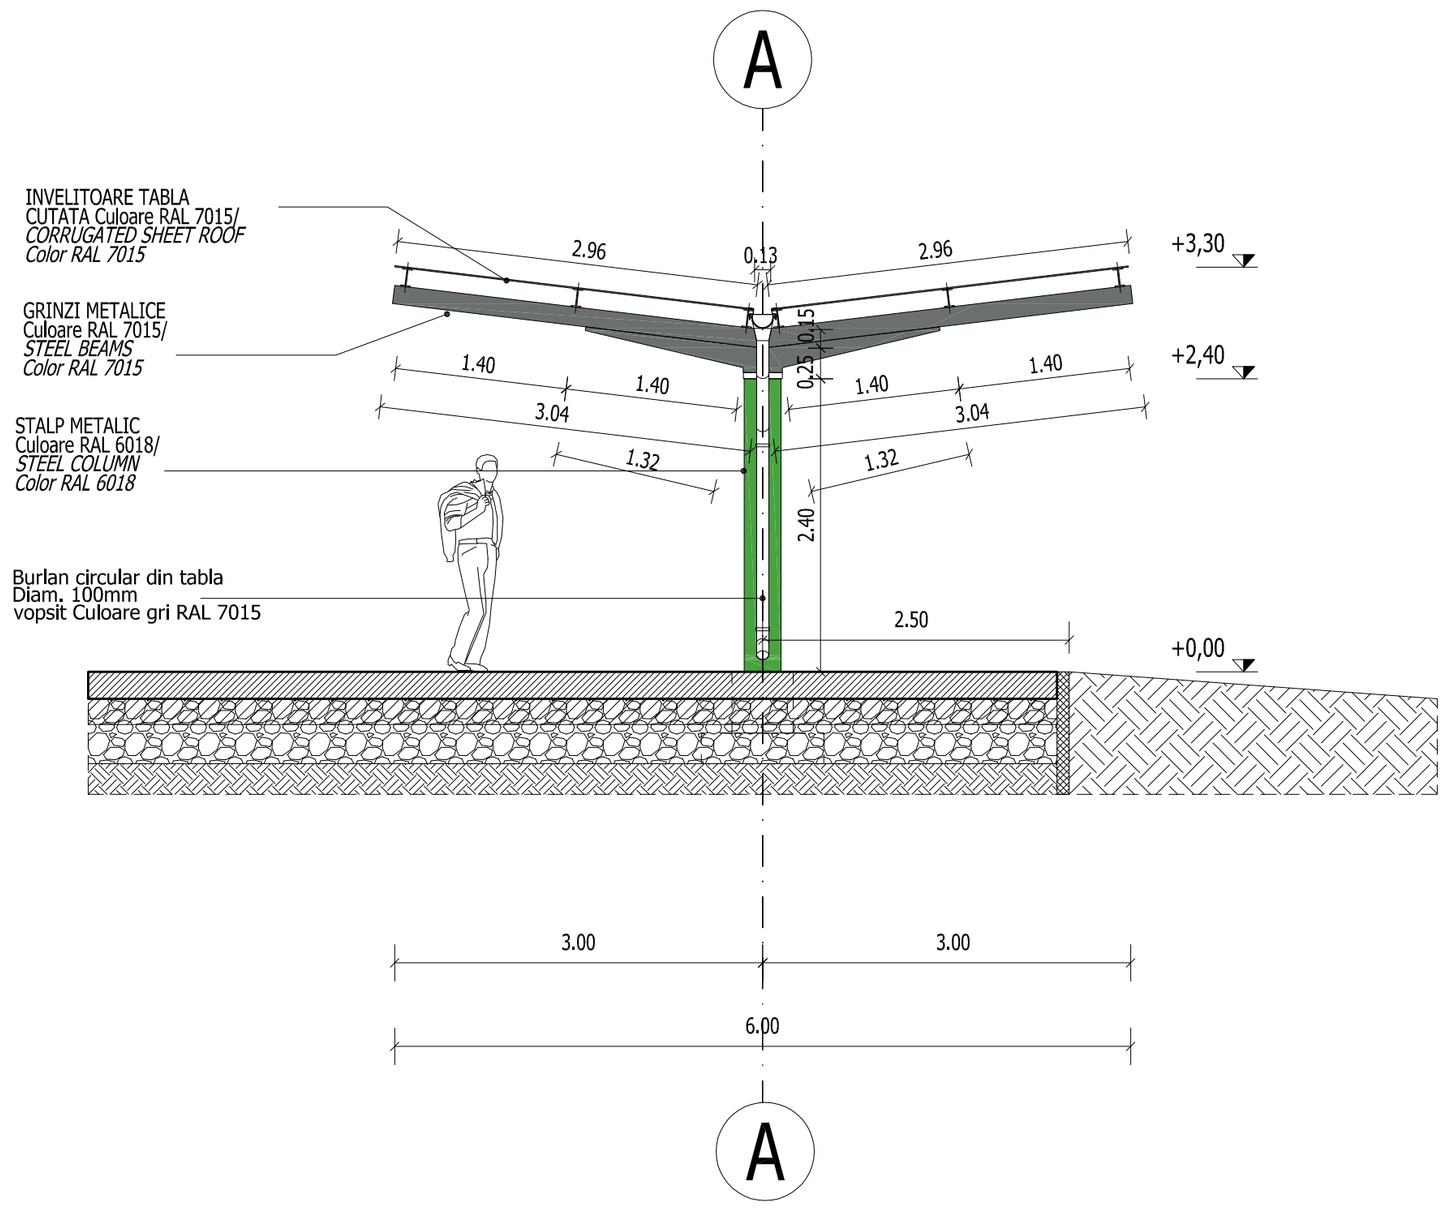

CLASA DE IMPORTANTA: III - importanta deosebita , conform p100-1/2013, cap.4 , tabelul 4.2
IMPORTANCE CLASS*: III - special importance , according to p100-1/2013 , cap.4 , table 4.2*
CATEGORIA DE IMPORTANTA: C - constructii de importanta normala , conform H.G.R. 766/97
IMPORTANCE CATEGORY C- normal importance constructions according to H.G. 766/97
CATEGORIA DE PERICOL LA INCENDIU : E - Risc mic de incendiu , conform P118/1999
FIRE HAZARD CATEGORY : E- *small fire risk according to P118/99*

COPERTINA UTILAJE - SECTIUNE TRANSVERSALA SC 1:50
SERVICE VEHICLE CANOPY - CROSS SECTION SCALE 1:50

Scara/*Scale*: 1:50

NOTE

UNIUNEA EUROPEANA

Instrumente Structurale 2014-2020

Proiect co-finantat de Uniunea Europeana prin Programul Operational Infrastructura Mare (POIM) 2014-2020 /
Project co-financed by the European Union through the Large Infrastructure Operational Program (POIM) 2014-2020

BENEFICIAR / *BENEFICIARY*
COMPANIA NATIONALA DE ADMINISTRARE A INFRASTRUCTURII RUTIERE S.A.
NATIONAL COMPANY FOR ROAD INFRASTRUCTURE ADMINISTRATION

PROIECTANT ASOCIEREA / *DESIGNER ASSOCIATION*
SEARCH CORPORATION SRL EGIS ROMANIA SA

INVESTITIA / *INVESTMENT*
Elaborare Studiu de Fezabilitate si Proiect Tehnic de Executie pentru Autostrada Suceava - DN2H si Drum Expres DN2H - Frontiera Siret/
Elaboration of Feasibility Study and Technical Execution Project for the Suceava - DN2H Highway and the DN2H Expressway - Siret Frontier

FAZA DE PROIECTARE/ *DESIGN STAGE*
S.F. / *F.S.*

SUBSECTIUNEA Km 43+300 / SUBSECTION 43+300 km

CENTRU DE INTRETINERE SI COORDONARE/
MAINTENANCE AND COORDINATION CENTER

COPERTINA AUTOTURISME / *CAR CANOPY*
SECTIUNI/ *SECTIONS*

ARHITECTURA / *ARCHITECTURE*

COORDONATOR DE PROIECT/ *PROJECT MANAGER*	V. GIURA
PROIECTANT / *DESIGNER*	M. RADULESCU
DESENAT / *DRAWN*	P. CSETERKY
VERIFICATOR INTERN / *INTERNAL CHECHER*	M. RADULESCU
Contract Nr/ *Contract Nb.* 92/61803/2020	Revizia Nr. *Revision no.*
Data/ *Date*: IULIE 2023	Scara/ *Scale*: 1:100

Cod desen/ *Drawing Code:* 20047-SF-CIC-Ob.24-ARH-04