



PERSPECTIVA 1

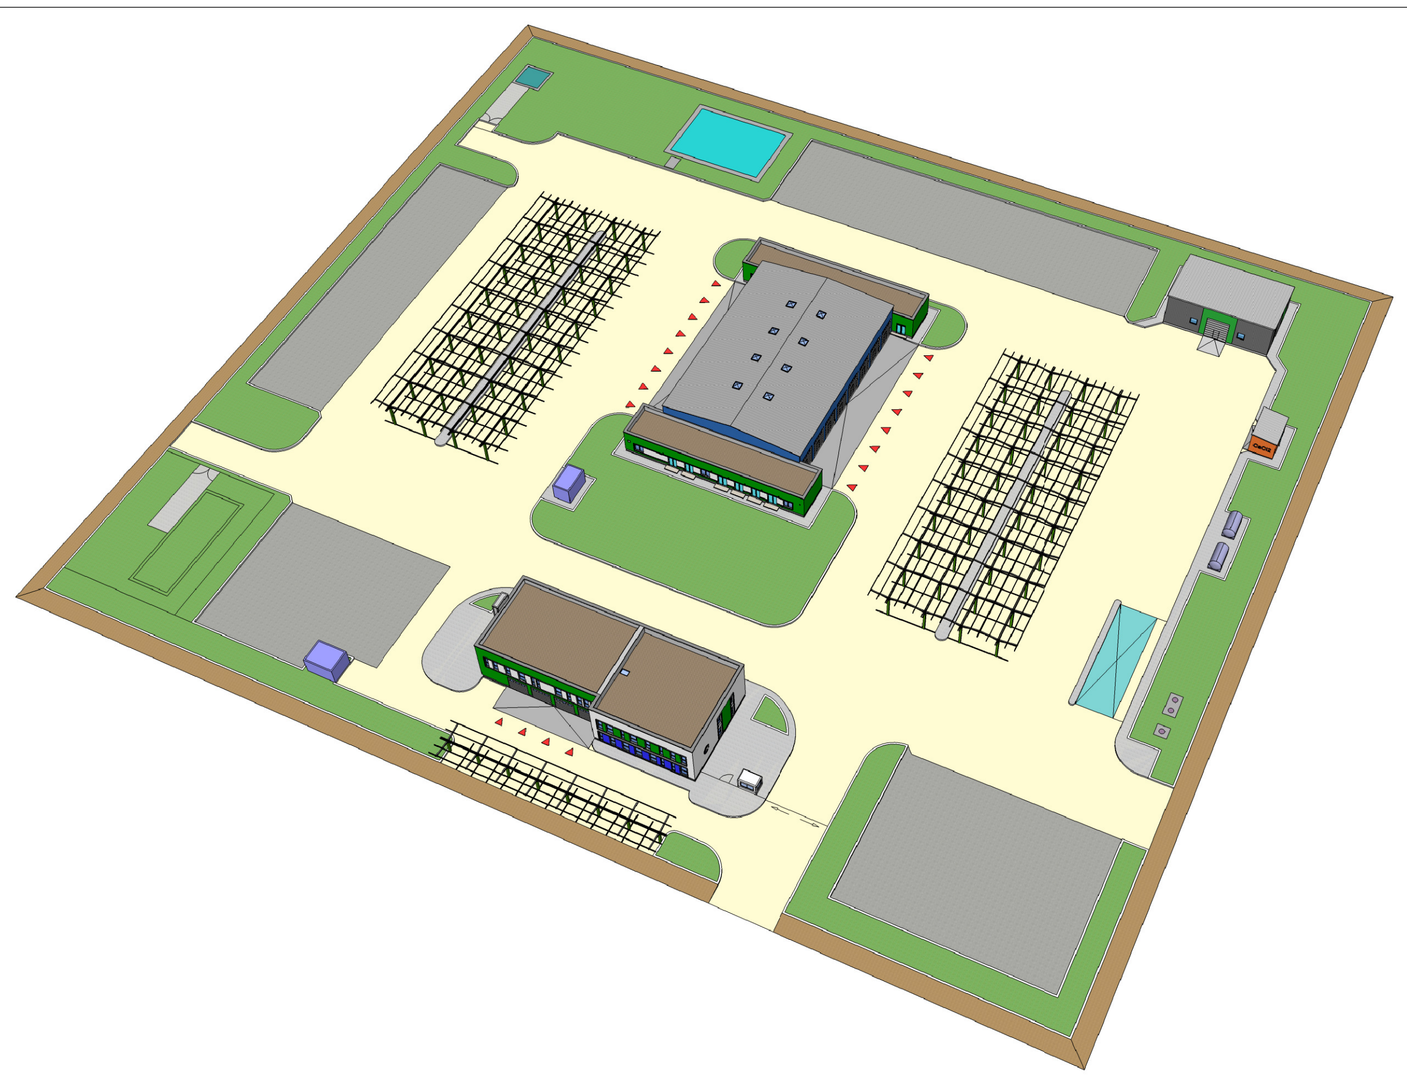

PERSPECTIVA 2



PERSPECTIVA 3

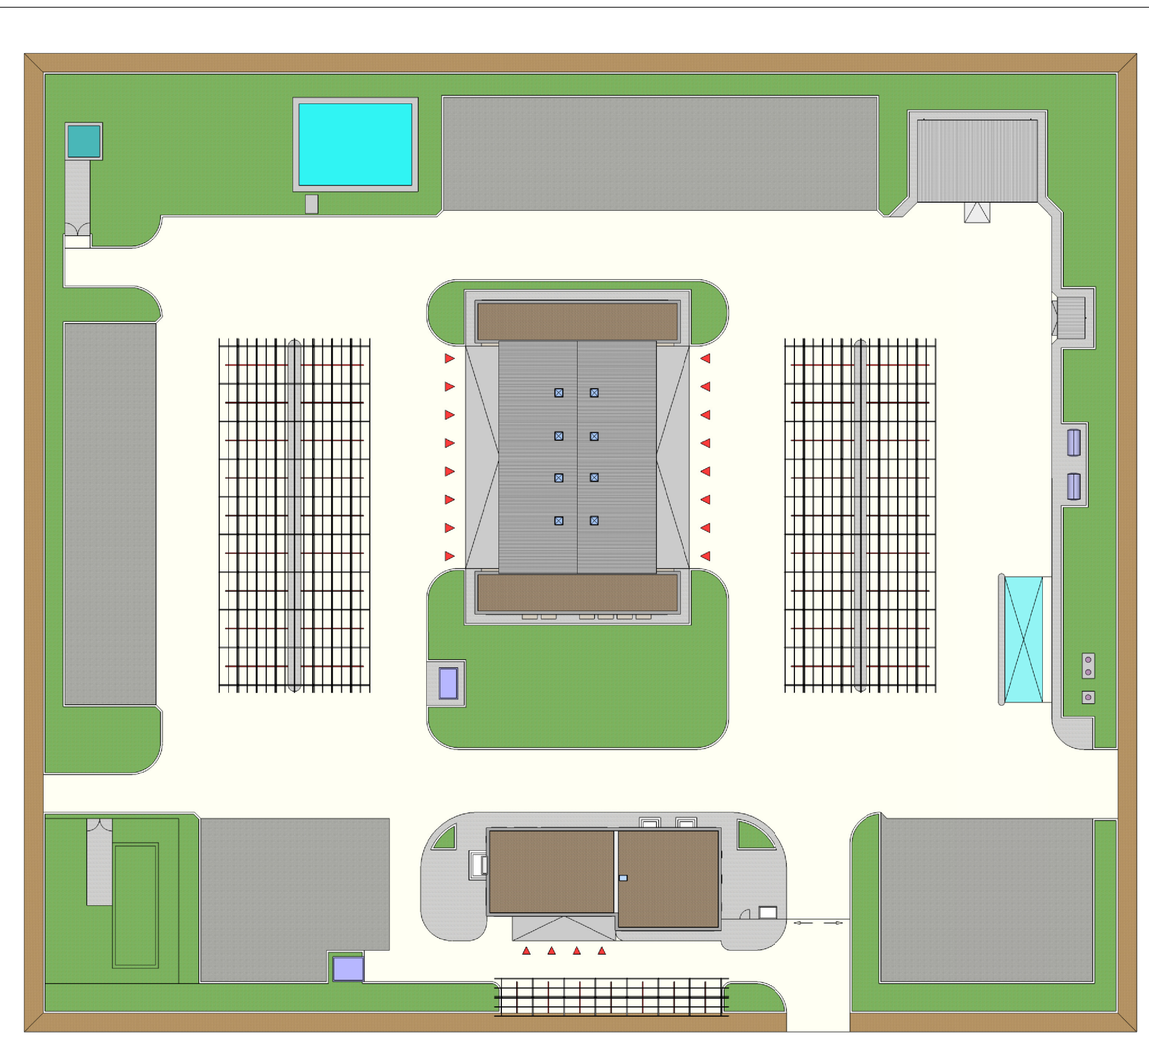

VEDERE PLAN

NOTE

Proiect co-finanțat de Uniunea Europeană prin Programul Operațional Infrastructura Mare (POIM) 2014-2020 /
Project co-financed by the European Union through the Large Infrastructure Operational Program (POIM) 2014-2020

BENEFICIAR / BENEFICIARY

COMPANIA NAȚIONALĂ DE ADMINISTRARE A INFRASTRUCTURII RUTIERE S.A.
NATIONAL COMPANY FOR ROAD INFRASTRUCTURE ADMINISTRATION

PROIECTANT ASOCIEREA / DESIGNER ASSOCIATION

SEARCH CORPORATION SRL EGIS ROMANIA SA

INVESTITIA / INVESTMENT

Elaborare Studiu de Fezabilitate si Proiect Tehnic de Executie pentru Autostrada Suceava - DN2H si Drum Expres DN2H - Frontiera Siret/
Elaboration of Feasibility Study and Technical Execution Project for the Suceava - DN2H Highway and the DN2H Expressway - Siret Frontier

FAZA DE PROIECTARE/ *DESIGN STAGE*
S.F. / F.S.

SUBSECTIUNEA Km 43+300 / SUBSECTION 43+300 km

CENTRU DE INTRETINERE SI COORDONARE/
MAINTENANCE AND COORDINATION CENTER

PLAN DE SITUATIE - PERSPECTIVE 2 /
SITE PLAN - PERSPECTIVES 2

ARHITECTURA / *ARCHITECTURE*

COORDONATOR DE PROIECT/ *PROJECT MANAGER*	V. GIURA
PROIECTANT / *DESIGNER*	M. RADULESCU
DESENAT / *DRAWN*	A. GHINEA
VERIFICATOR INTERN / *INTERNAL CHECKER*	M. RADULESCU
Contract Nr/*Contract No.* 92/61803/2020	Revizia Nr. *Revision no.*
Data/*Date:* SEPTEMBRIE 2023	Scara/*Scale:* 1:1000
Cod desen/*Drawing Code:* 20047-SF-CIC-ARH-02B	