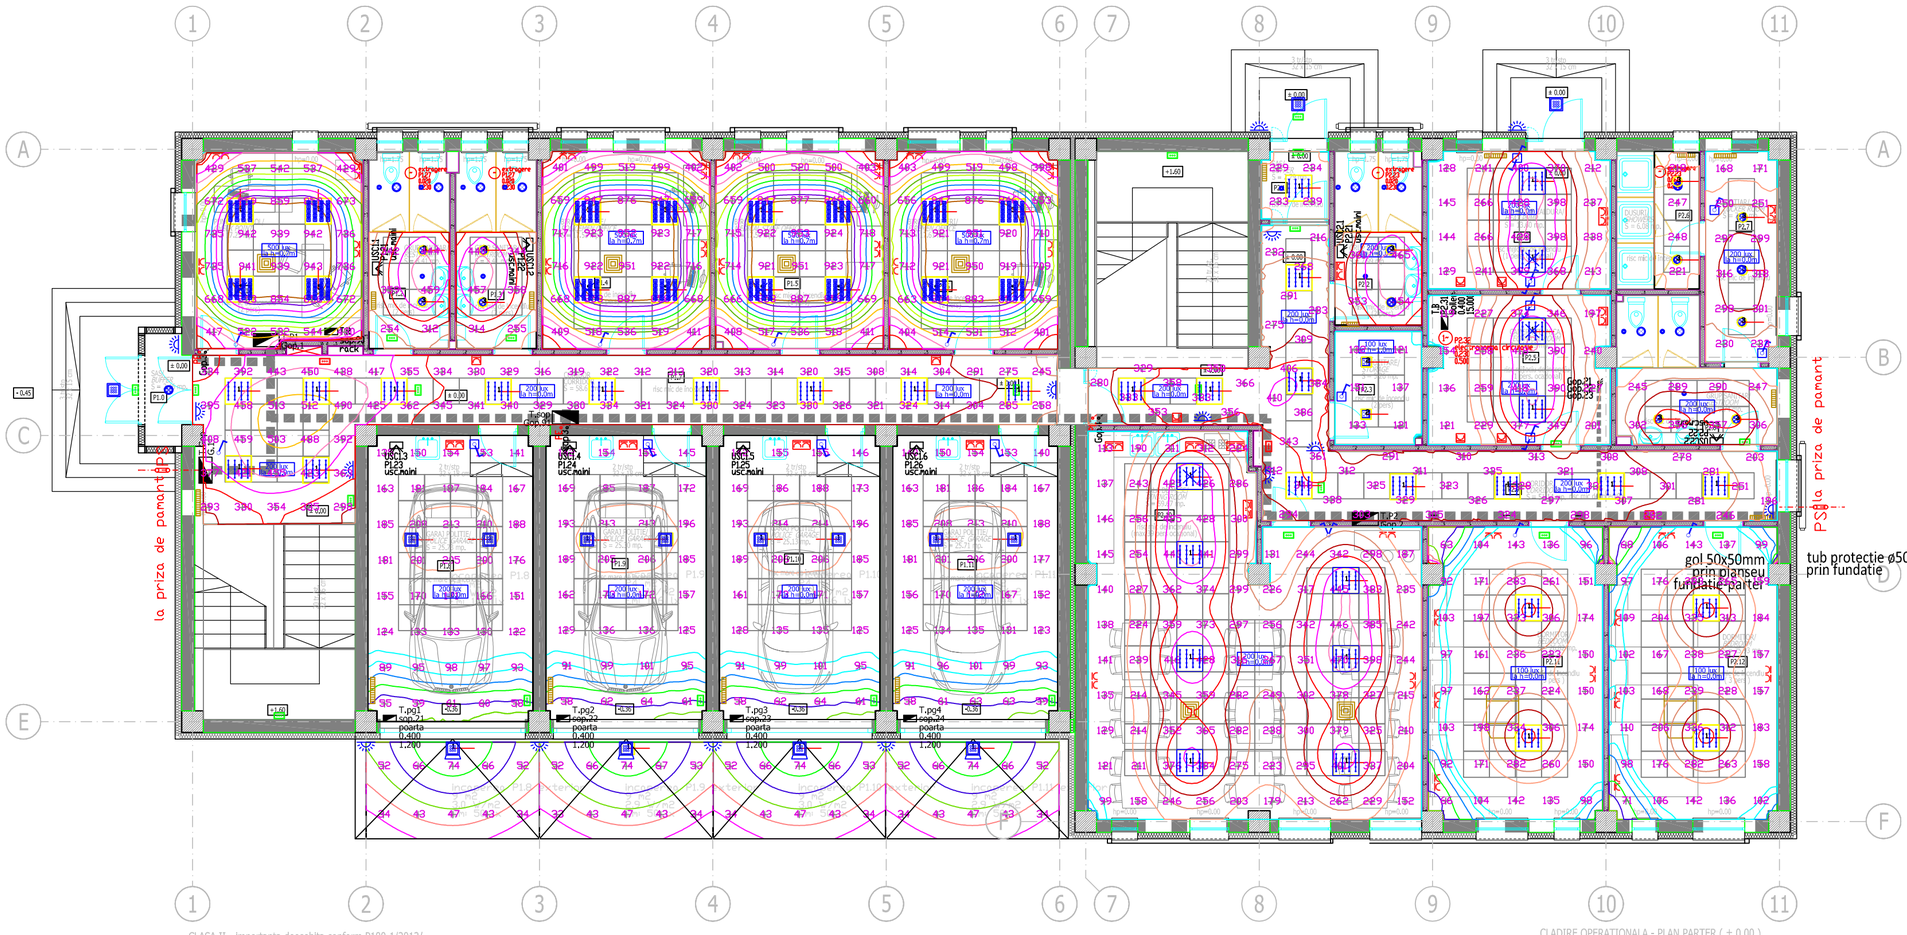


CLASA II - importanta deosebita conform P100-1/2013/
CLASS II - special importance according to P100-1/2013
CATEGORIA DE IMPORTANTA B - importanta deosebita conf. H.G. 766/97/
IMPORTANCE CATEGORY B - special importance according to H.G. 766/97
GRAD DE REZISTENTA LA FOC II conf.P118/99/
FIRE RESSISTANCE RATING - II according to P118/99
RISC MIC DE INCENDIU conf. P118/99/
LOW FIRE RISC according to P118/99
NUMAR DE UTILIZATORI/USERS = 34 PERS.

CLADIRE OPERATIONALA - PLAN PARTER (± 0.00)
OPERATIONAL BUILDING - GROUND FLOOR (± 0.00)
S util. = 480.11 mp. (suprafata utila)
S constr. = 564.70 mp. (suprafata construita)
S constr. desf = 1129.40 mp. (suprafata construita desfasurata)

A2 (594 x 420 = 0.25mp)

LEGENDA

- senzor miscare IP44
- intrerupator IP44/IP20
- comutator IP44/IP20
- comutator scara IP44
- LED max.12W,230V,50Hz,ap.,IP44
- LED max.15W,230V,50Hz,ap.,IP44
- LED max.25W,230V,50Hz,inc.,IP44
- LED max.30W,230V,50Hz,inc.,IP65
- LED max.40W,230V,50Hz,inc.,IP30,microprism, normal/cu kit emergenta
- LED max.30W,230V,50Hz,inc.,IP44,translucid, normal/cu kit emergenta
- LED max.30W,230V,50Hz,inc.,IP30,translucid, normal
- LED 5W,230V,50Hz,ap.IP44, cu kit emergenta 3h, evacuare
- LED 5W,230V,50Hz,ap.IP44, cu kit emergenta 3h, hotarat
- priza de separatie, IL-Zn100mmp, pentru legare la priza de pamant
- priza P+N+PE 16A,230V,50Hz,ingr.IP44, simpla/dubla
- priza P+N+PE 16A,230V,50Hz,ingr.IP20, dubla
- priza de pardoseala cu prize P+N+PE 16A,230V,50Hz, IP20
- electroventilator
- tablou electric de joasa tensiune
- tablou echipament 400V/230V, 50Hz
- uscator maini 230V,50Hz, cl.II,izol.
- ventiloconvector 230V,50Hz, perete
- ventiloconvector 230V,50Hz,tavan
- Jgheab metalic 60x60
- Jgheab metalic 60x100
- Jgheab metalic 60x200

NOTE

UNIUNEA EUROPEANĂ

Instrumente Structurale 2014-2020

Proiect co-finantat de Uniunea Europeana prin Programul Operational Infrastructura Mare (POIM) 2014-2020 /
Project co-financed by the European Union through the Large Infrastructure Operational Program (POIM) 2014-2020

BENEFICIAR / *BENEFICIARY*

COMPANIA NATIONALA DE ADMINISTRARE A INFRASTRUCTURII RUTIERE S.A.
NATIONAL COMPANY FOR ROAD INFRASTRUCTURE ADMINISTRATION

PROIECTANT ASOCIEREA / *DESIGNER ASSOCIATION*

SEARCH CORPORATION SRL EGIS ROMANIA SA

INVESTITIA / *INVESTMENT*

Elaborare Studiu de Fezabilitate si Proiect Tehnic de Executie pentru Autostrada Suceava-Siret/
Elaboration of Feasibility Study and Technical Execution Project for Suceava-Siret Motorway

FAZA DE PROIECTARE/ *DESIGN STAGE*
S.F. / *F.S.*

SUBSECTIUNEA Km 43+300 /
SUBSECTION 43+300 Km

CENTRU DE INTRETINERE SI COORDONARE/
MAINTENANCE AND COORDINATION CENTER

OBIECTUL 1
CLADIREA OPERATIONALA
INSTALATII DE ILUMINAT PRIZE FORTA
- PARTER -
CALCUL LUMINOTEHNIC

INSTALATII SI RETELE ELECTRICE
/ ELECTRICAL INSTALLATIONS AND NETWORKS

COORDONATOR DE PROIECT/ *PROJECT MANAGER*	A. BUCUR
PROIECTANT / *DESIGNER*	V. TEODORESCU
DESENAT / *DRAWN*	V. TEODORESCU
VERIFICATOR INTERN / *INTERNAL CHECHER*	A.M. MOLDOVEANU
Contract Nr/ *Contract No.* 92/61803/2020	Revizia Nr. *Revision no.:* -
Data/ *Date*: IULIE 2023	Scara/ *Scale*: 1:100
Cod desen / *Drawing Code:*	61803-SF-ISE-CIC-OB1-1