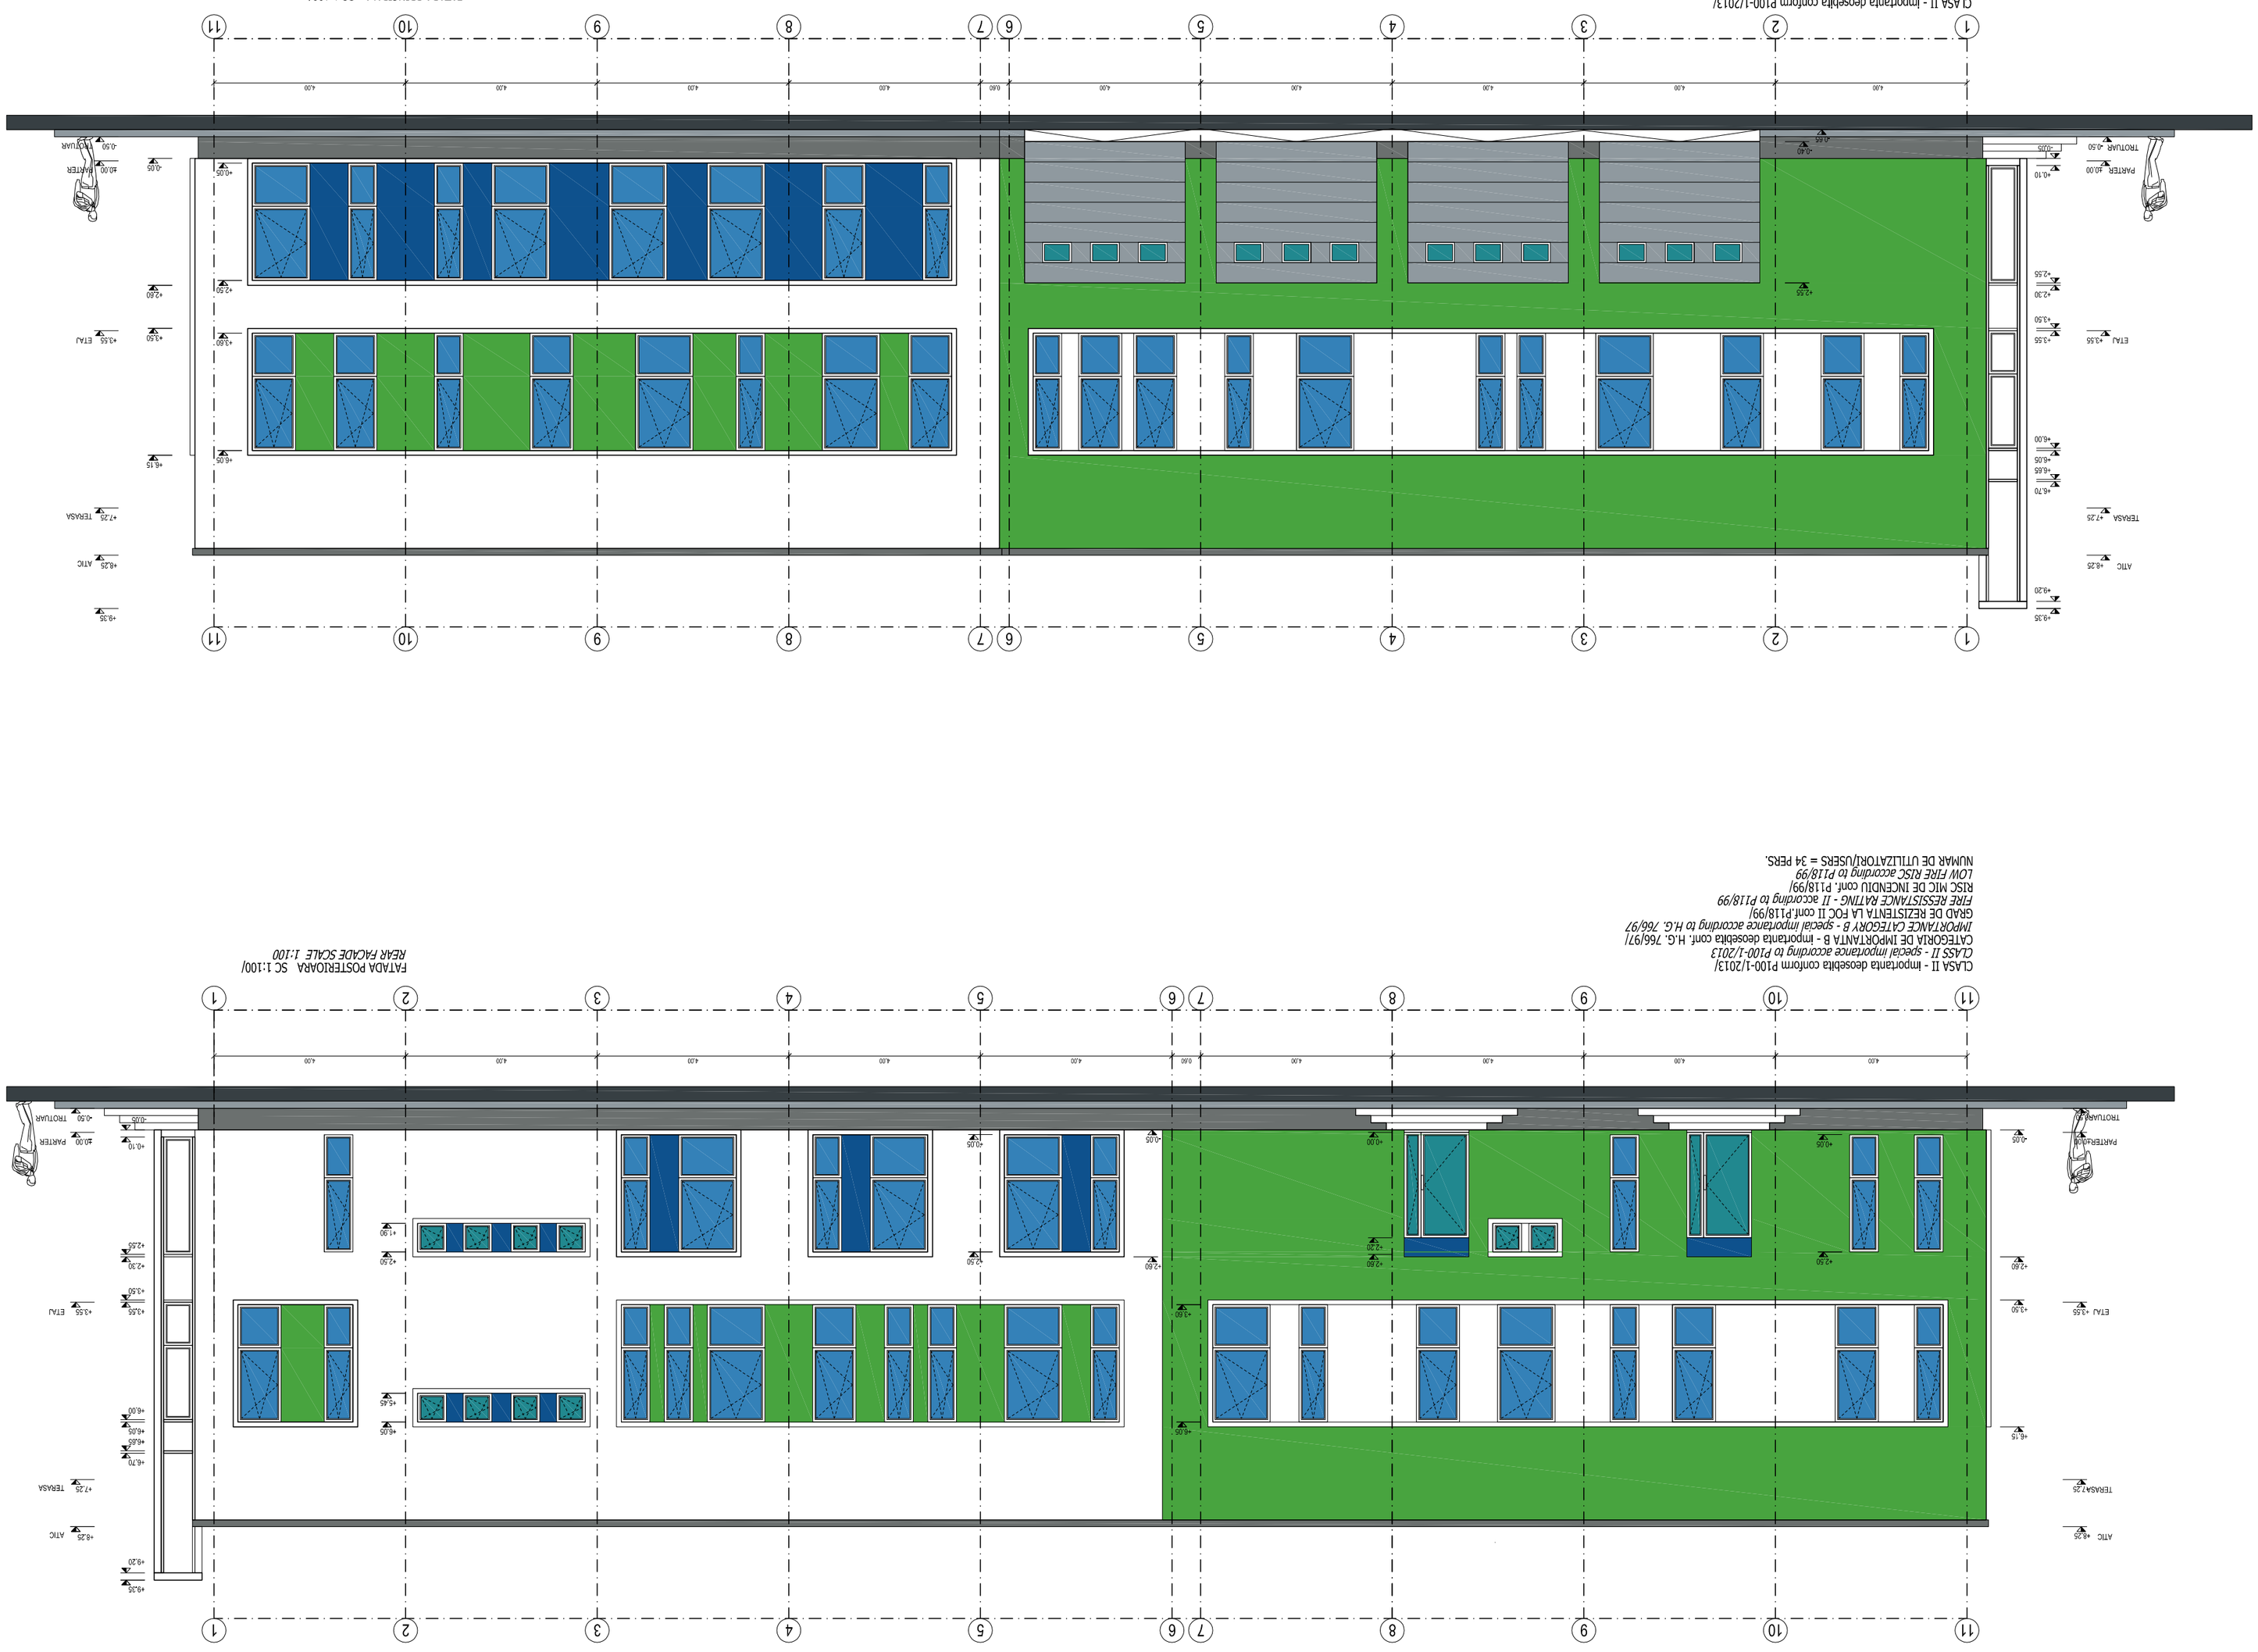


NOTE

Cod deșeu/ *Drawing Code:* 2004?-SF-CIC-Cb.01-AR#-04

Data/ *Date:* IULIE 2023	Scara/ *Scale:* 1:100
Contract Nr/ *Contract Nb.* 92/6180?/2020	Revizia Nr. *Revision no.*
VERIFICATOR INTERN / *INTERNAL CHECHER*	M. RADULESCU
DESENAT / *DRAWN*	P. CSETERKY
PROIECTANT / *DESIGNER*	M. RADULESCU
COORDONATOR DE PROIECT/ *PROJECT MANAGER*	V. GIURA

ARHITECTURA / *ARCHITECTURE*

CLADIRE OPERATIONALA/
OPERATIONAL BUILDING
FATADA PRINCIPALA-POSTERIOARA/
MAIN-REAR FACADE

CENTRU DE INTRETINERE SI COORDONARE/
MAINTENANCE AND COORDINATION CENTER

SUBSECTIUNEA Km 43+300 /
SUBSECTION 43+300 km

FAZA DE PROIECTARE/ *DESIGN STAGE*
S.F. / *F.S.*

Elaborare Studiu de Fezabilitate si Proiect Tehnic de Executie pentru Autostrada Sucoava - DN2H si Drum Expres DN2H - Frontiera Siret/
Elaboration of Feasibility Study and Technical Execution Project for the Sucoava - DN2H Highway and the DN2H Expressway - Siret Frontier

INVESTITIA / *INVESTMENT*

SEARCH CORPORATION SRL EGIS ROMANIA SA

PROIECTANT ASOCIEREA / *DESIGNER ASSOCIATION*

BENEFICIAR / *BENEFICIARY*
COMPANIA NATIONALA DE ADMINISTRARE A INFRASTRUCTURII RUTIERE S.A.
NATIONAL COMPANY FOR ROAD INFRASTRUCTURE ADMINISTRATION

Proiect co-finantat de Uniunea Europeana prin Programul Operational Infrastructura Mare (POIM) 2014-2020 /
Project co-financed by the European Union through the Large Infrastructure Operational Program (POIM) 2014-2020

UNIUNEA EUROPEANA
Instrumente Structurale 2014-2020